



DRAWING ISSUE NOTE:

- For the purpose of submission to local planning for the proposed development, this drawing is issued for the purpose of consultation only.
- This drawing is to be read in conjunction with all other relevant drawings and specifications.
- Do not scale.
- Do not use for construction.
- Should any third party use these drawings for the purpose of construction, it shall be at their own risk.

LEGEND:

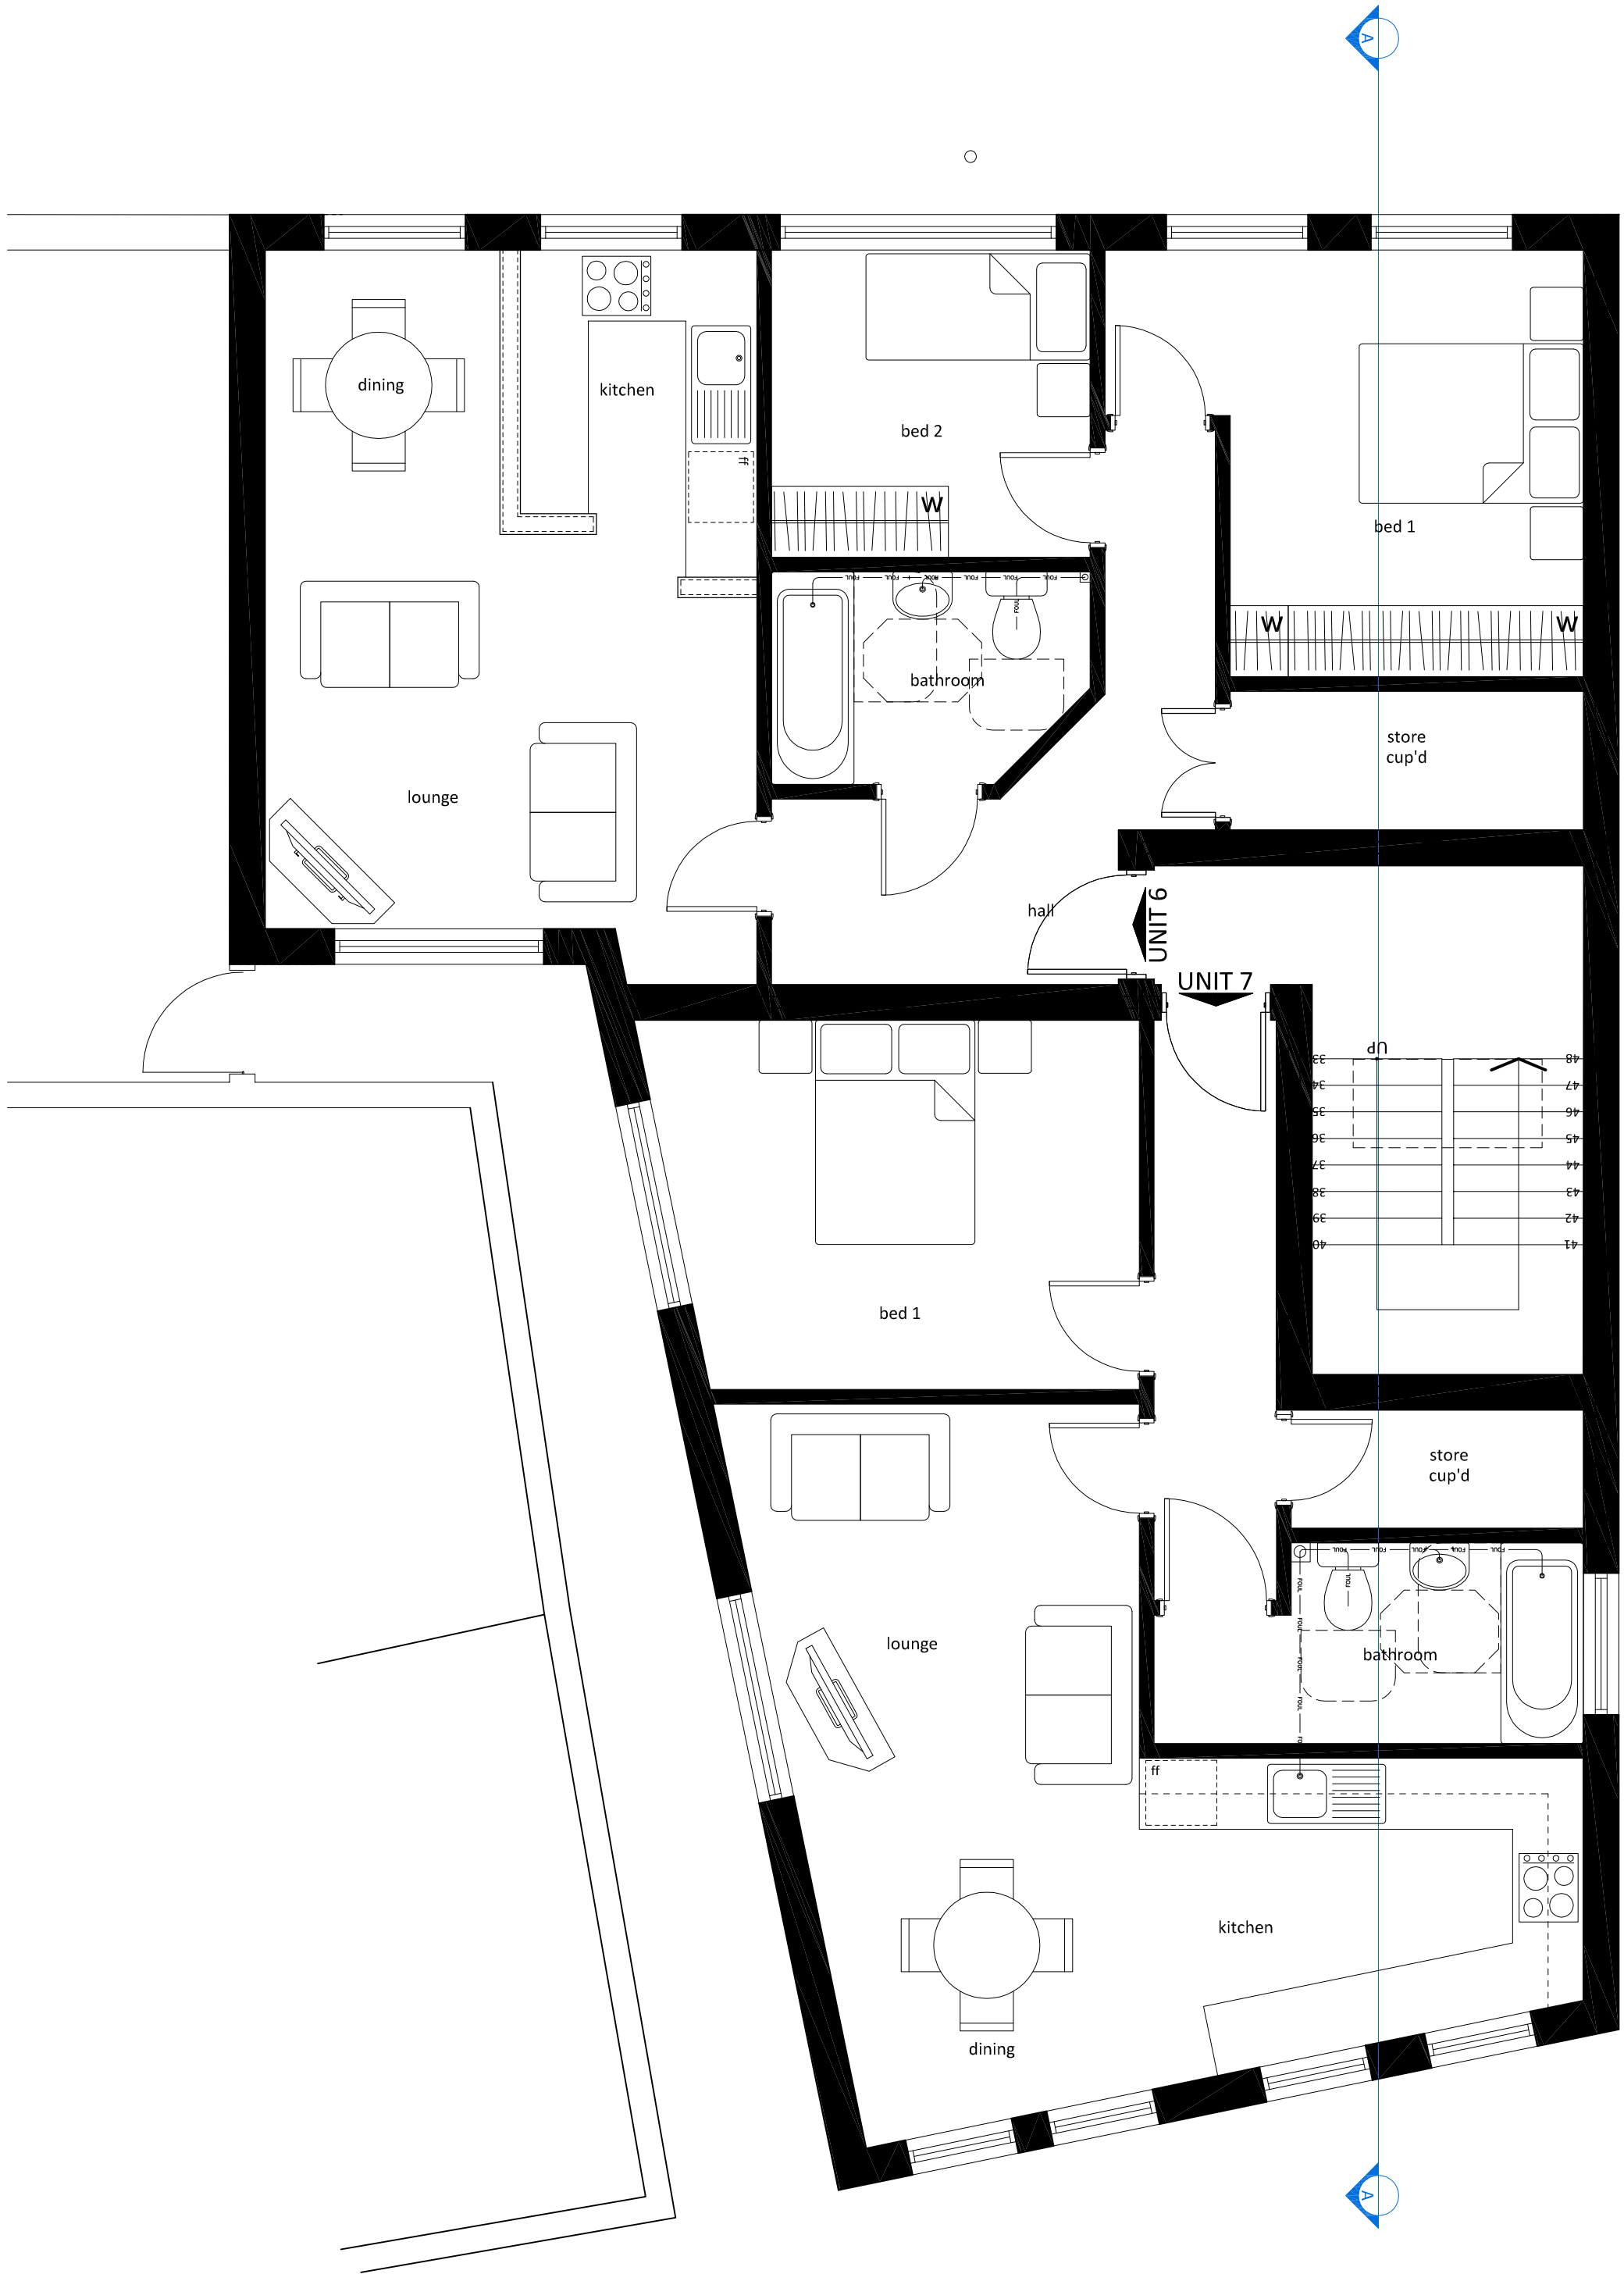

01 Third Floor
1:50 @ A1
1:100 @ A3

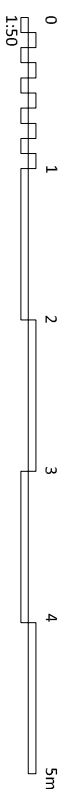

PLANNING

969.18.83 A