






Notes

1. All dimensions are in metres unless otherwise shown.
2. Roads and footpath geometric shown in accordance with principles in *Manual for Streets*.
3. Drafting to be read in conjunction with all other construction drawings.
4. Primary proposal is for kerb side refuse collections however provisions made should direct access be required in the future.

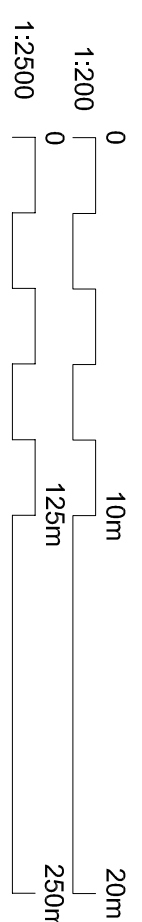

Key to symbols

- | | |
|---|---|
|  | Development Boundary |
|  | Highway Boundary |
|  | Existing infrastructure |
|  | Proposed building and associated infrastructure |
|  | Existing road markings to be retained |
|  | Existing road markings to be realigned / proposed road markings to be applied |
|  | Existing road markings to be removed |
|  | Proposed footway / verge works |
|  | Proposed kerb works |
|  | Proposed edging works |
|  | Sweep path - vehicle wheel path |
|  | Sweep path - vehicle body path |
|  | Sweep path - 300mm vehicle body path clearance |
|  | Sweep path - 300mm vehicle body path clearance |

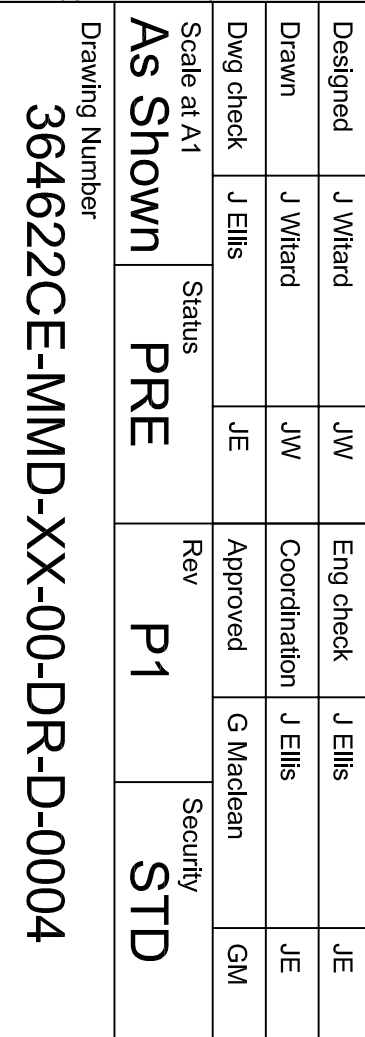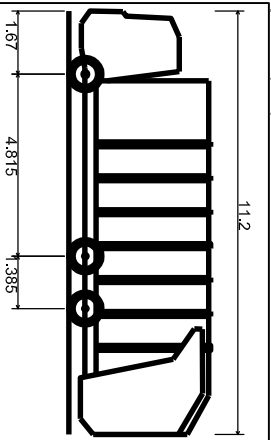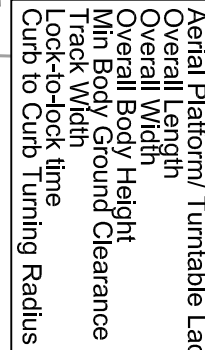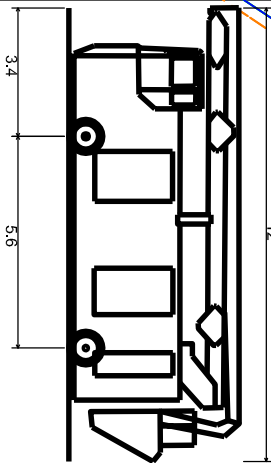

P1	25/01/2017	JW	For Planning (Section 278)	JE	GM
Rev	Date	Drawn	Description	Chk'd	App'd

M
M
MOTT
MACDONALD

United Kingdom

Croydon, CR0 2EE

8-10 Sydenham Road

Mott MacDonald House

T +44 (0)20 8774 2000

F +44 (0)20 8681 5700

w mottmac.com

Client

