


REVISIONS

Rev. Date By

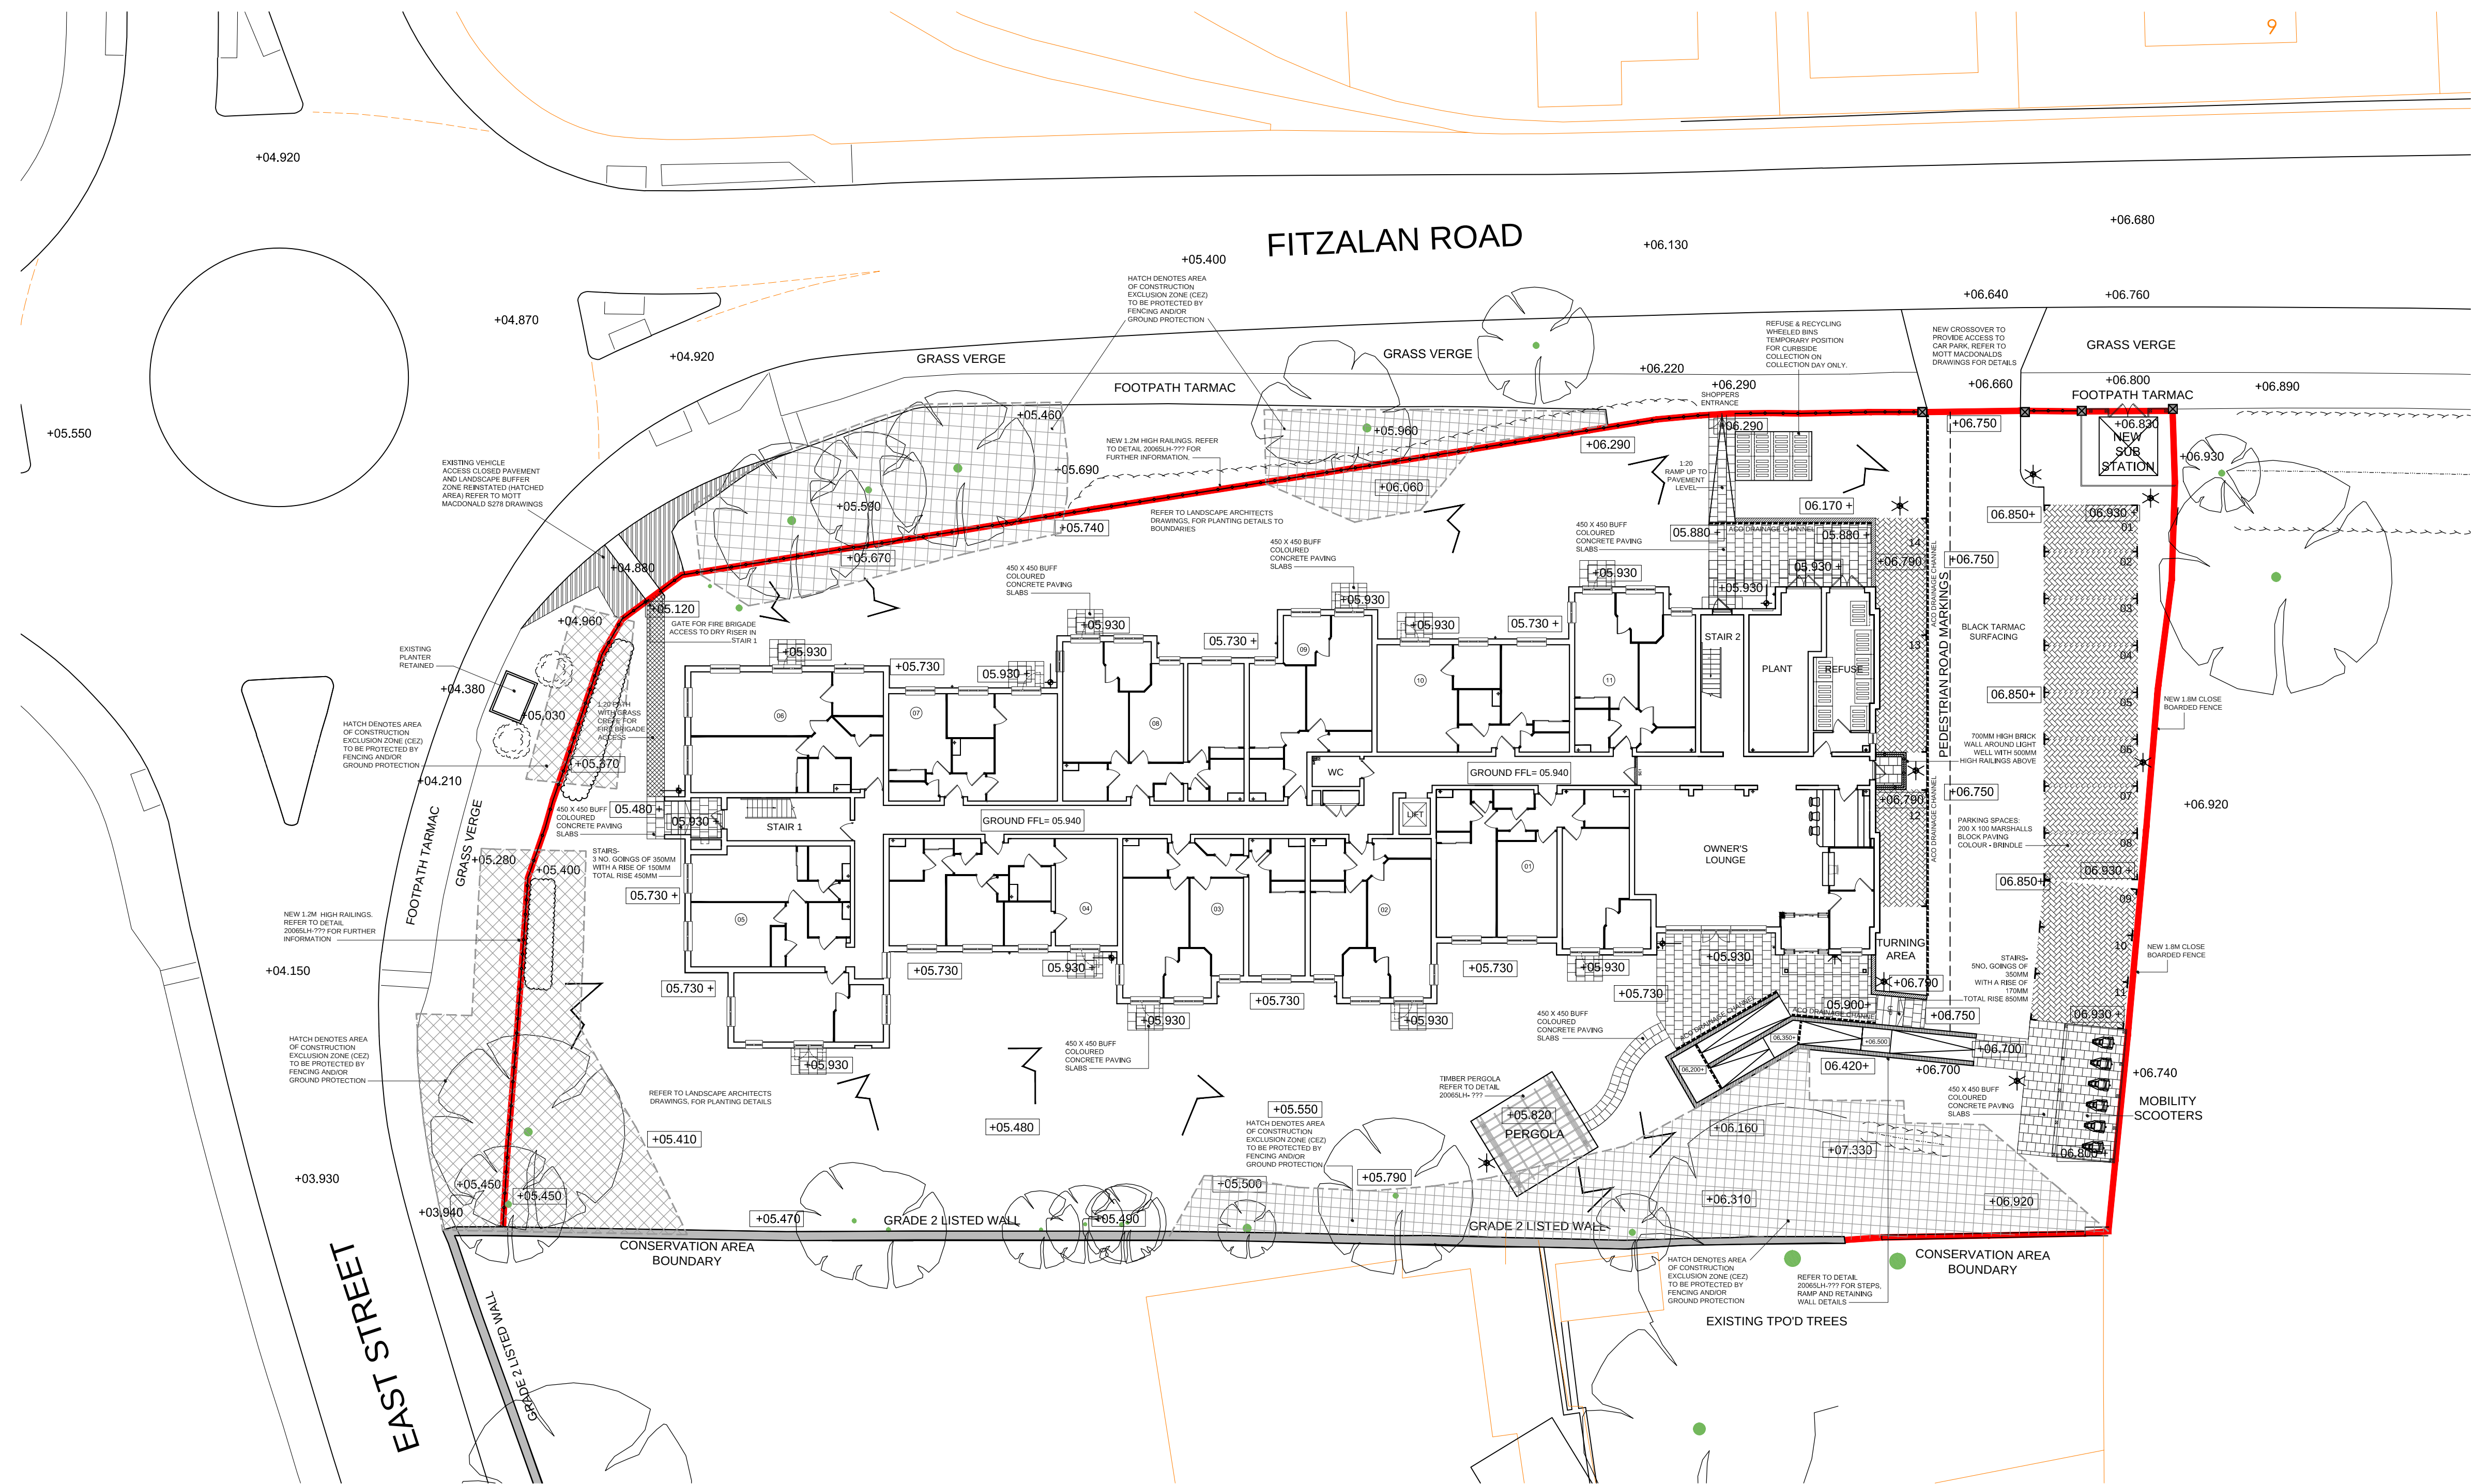

- KEY:
- EXTERNAL TAP
 - LIGHTING BOLLARD (LOUVERED)
 - WALL LIGHT (LANTERN)
 - WALL LIGHT (BULKHEAD)
 - EXISTING LEVELS
 - PROPOSED LEVELS
 - ACO DRAINAGE CHANNEL
 - TREE TO REMAIN

© 2017 PLANNING ISSUES

NOTE:
COMPANY STANDARD SPECIFICATION IS
TO TAKE PRECEDENCE OVER THIS
DRAWING WHERE ANY CONFLICT OCCURS
UNLESS OTHERWISE NOTED IN WRITING.

ALL DIMENSIONS TO BE CHECKED ON SITE
WORK TO FIGURED DIMENSIONS ONLY
REPORT DISCREPANCIES TO THE ARCHITECT
AT ONCE BEFORE PROCEEDING
COPYRIGHT ACT APPLIES

planning issues
TOWN PLANNING AND ARCHITECTURAL DESIGN

Churchill House * 4 Chertsey Road
Byfleet * Surrey KT14 7AG
Telephone: 01932 - 338700
Fax : 01932 - 338701
Email: design@planningissues.co.uk

Client

Churchill
Retirement Living

Churchill House * 4 Chertsey Road
Byfleet * Surrey * KT14 7AG
Tel: 01932 338700
Fax: 01932 338701
Email: enquiries@churchillretirement.co.uk

Project Title
Proposed Cat. II Sheltered Housing
38 & 40 East Street & 35 Fitzalan Road
Littlehampton
BN17 6AN

Drawing Title
HARD LANDSCAPING PLAN

Scale: 1:200 @ A1 Date: NOV 16
Drawn: RJW Checked: JFC
Drawing No. Rev.
20065LH:206

PLOT DATE: 7 February 2017

HARD LANDSCAPING PLAN

38 & 40 EAST STREET & 35 FITZALAN ROAD, LITTLEHAMPTON