


FIGURE S-1

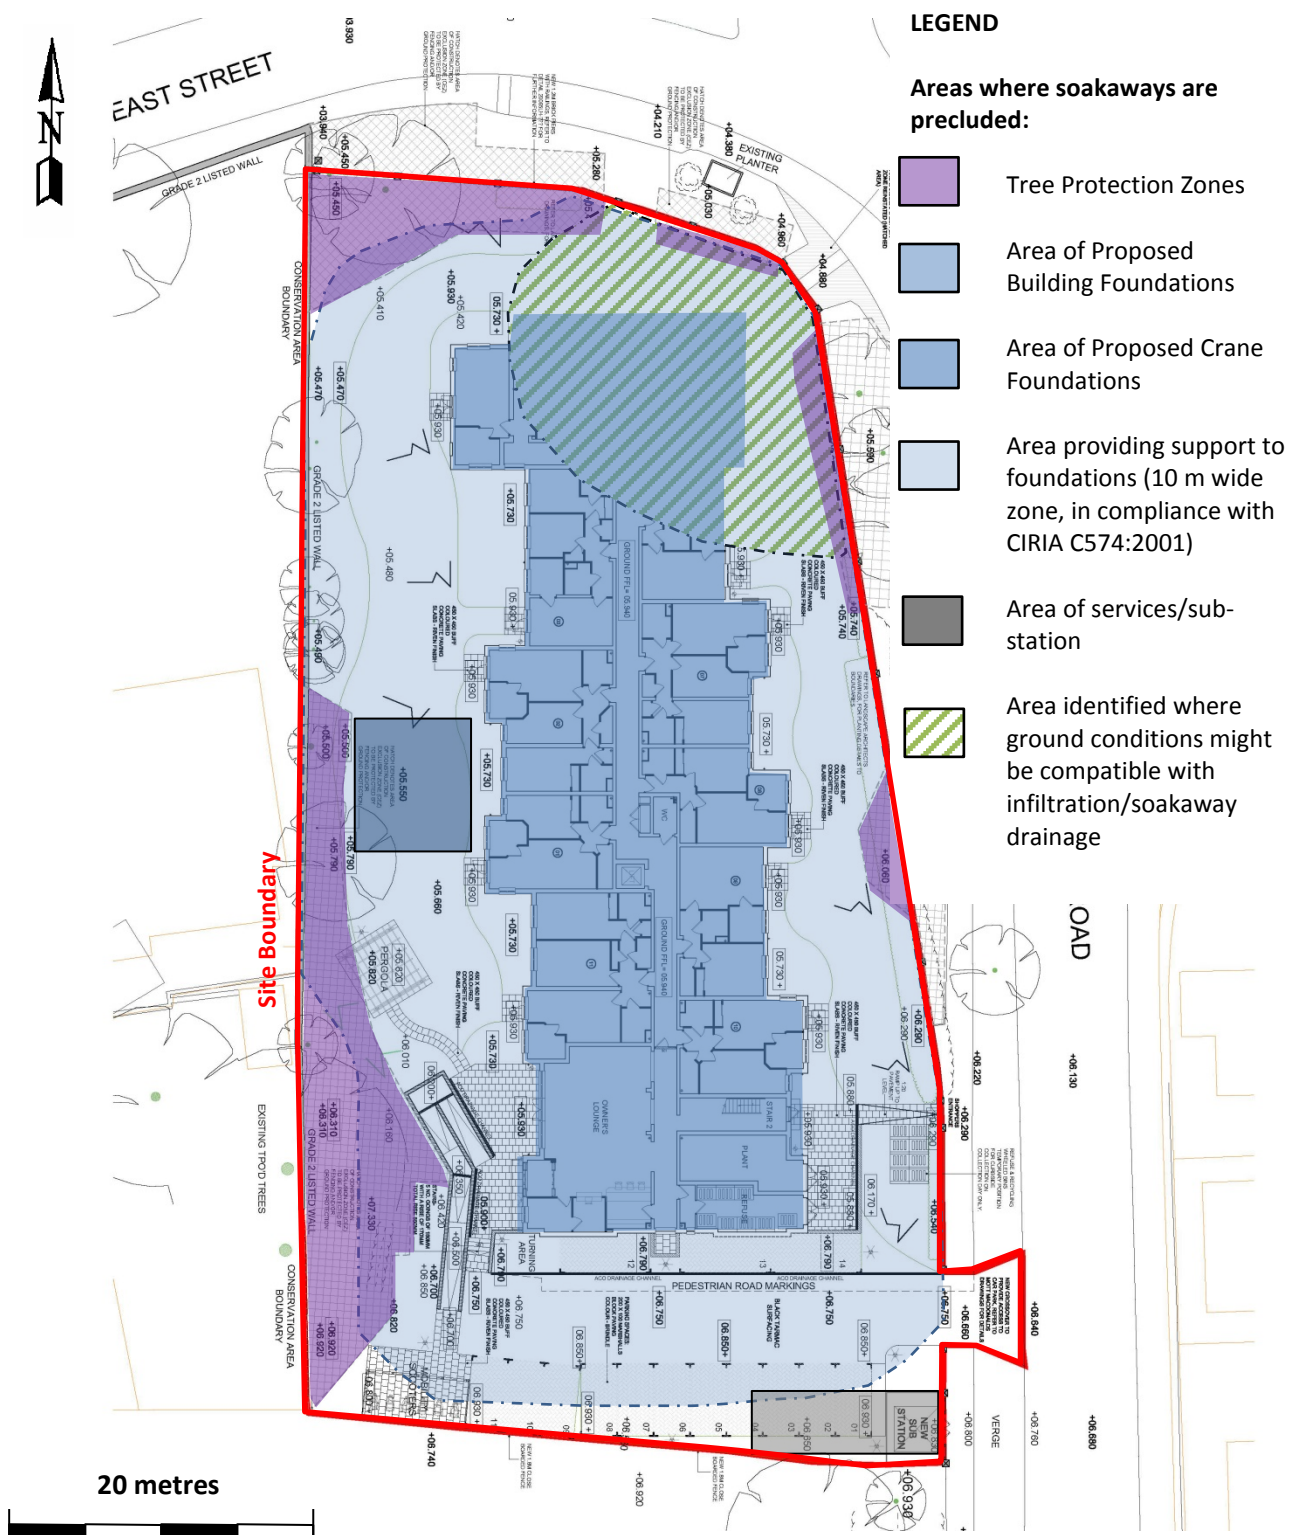

SOAKAWAY CONSTRAINTS PLAN

Scale 1:500

Reproduced from the November 2016 1:200 scale Drawing No. 200651 H:206 produced by Planning Issues