


SETH EVANS JOINERY LIMITED
 THE JOINERY SHOP
 LONG FURLONG ROAD
 PATCHING, NR. WORTHING
 BN13 3UT
 TEL: (01903) 871 244

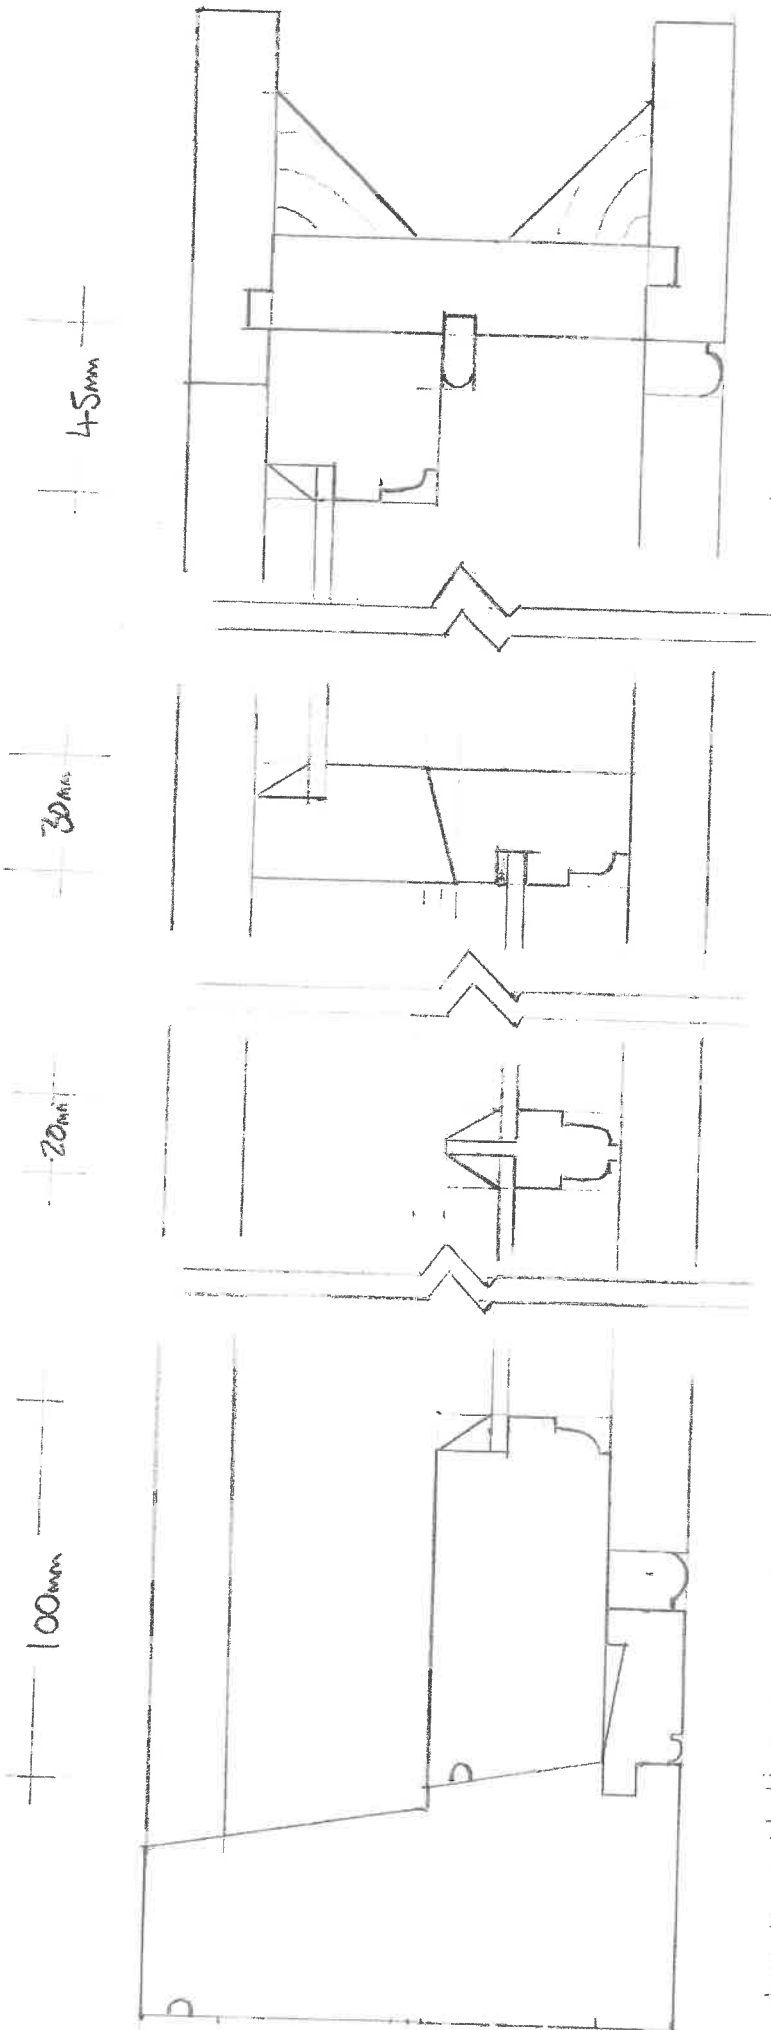

SECTION DRAWING DETAILING
 PROFILES OF BOX FRAME
 WINDOWS AT 21 SOUTH
 TERRACE BN17 5PA.

FRAME & SASHES TO BE
 MADE FROM SOFTWOOD,
 CILL TO BE HARDWOOD AND
 PAINTED WHITE.
 SASHES TO INCLUDE
 OVOLO MOULDINGS, REBAT
 TO SUIT 4mm SINGLE
 GLAZING AND PUTTY FACED.

SCALE: 1:2