
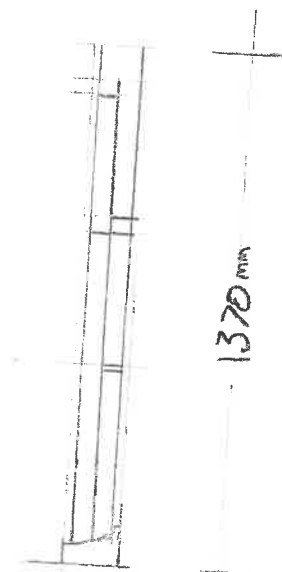


SETH EVANS JOINERY LIMITED
 THE JOINERY SHOP
 LONG FURLONG ROAD
 PATCHING, NR. WORTHING
 BN13 3UT
 TEL: (01903) 871 244

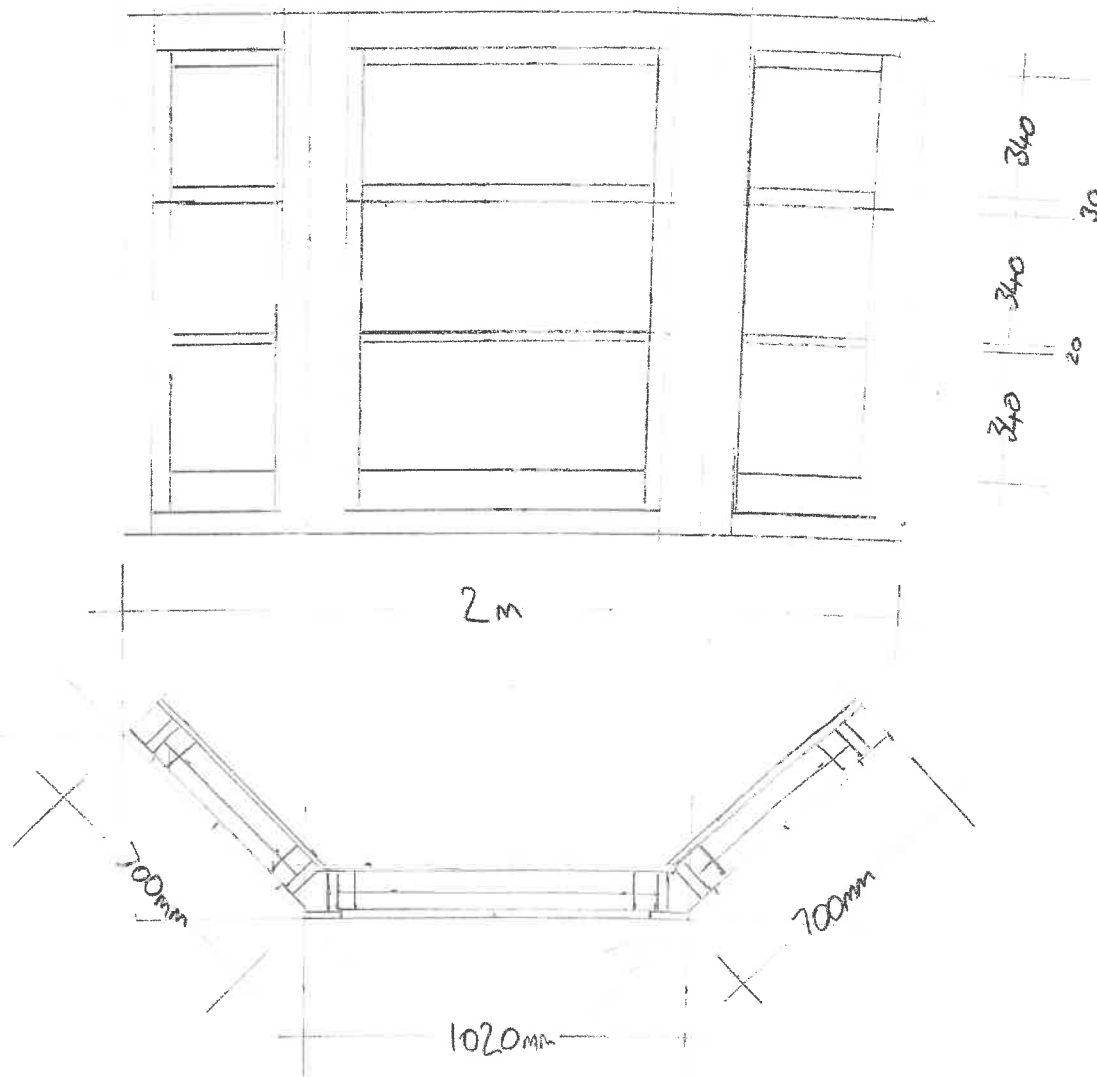

ELEVATION & PLAN DRAWINGS
 OF BAY WINDOWS SITUATED AT
 21 SOUTH TERRACE LITTLEHAMPTON
 BN17 5PA.
 WINDOWS TO BE MADE FROM SOFTWOOD,
 WITH HARDWOOD CILLS.
 SASHES TO BE SINGLE GLAZED &
 PAINTED WHITE.

SCALE: 1:20