
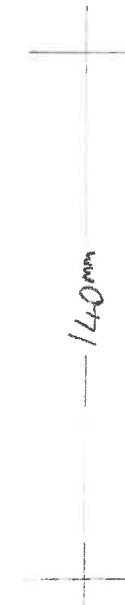


SETH EVANS JOINERY LIMITED
THE JOINERY SHOP
LONG FURLONG ROAD
PATCHING, NR. WORTHING
BN13 3UT
TEL: (01903) 871 244

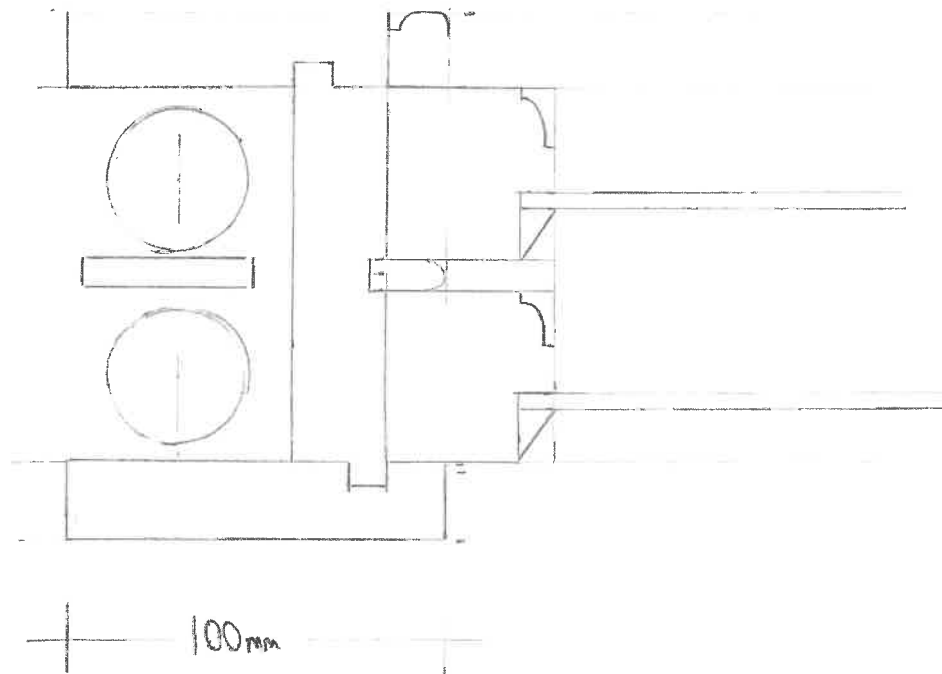

SECTION DRAWING DETAILING
PROFILES OF BOX FRAME
WINDOWS AT 21 SOUTH
TERRACE BN17 5PA

SCALE: 1:2