


REAR DOOR
MOVED & RUNG
DOWN




INTERIOR WALLS
AND LEAD TO REMOVED
WALL DOWN STUD WALL
CHIMNEY REMOVED
AND FUSE RUNN AGAIN
TO FLOW AIR


47 WESTERN RD
LITTLEHAMPTON
WOST SUSSEX

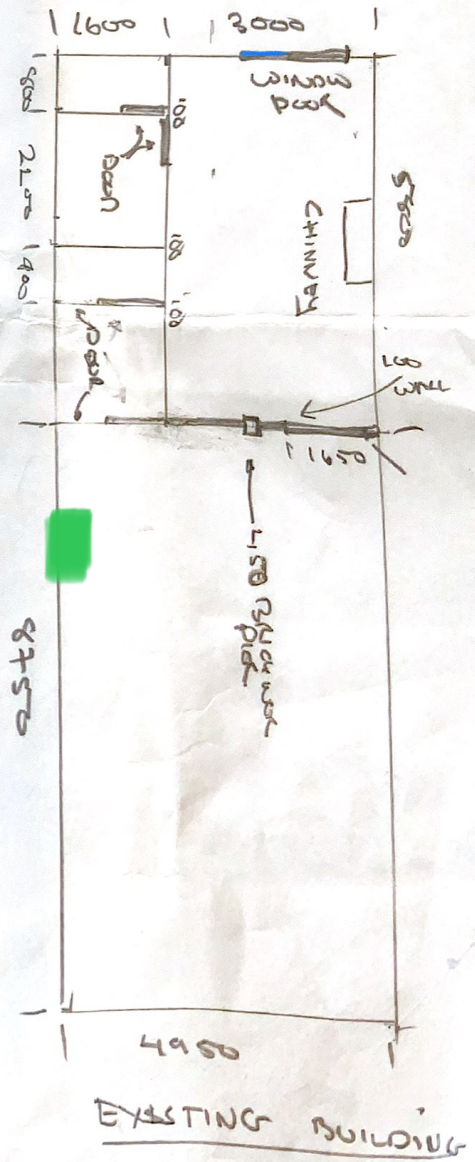

EXISTING BUILDING

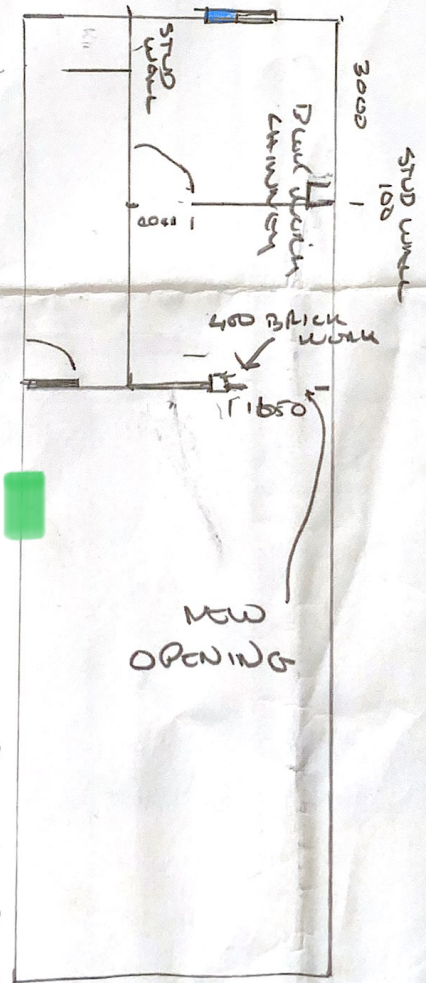

NEW BUILD.

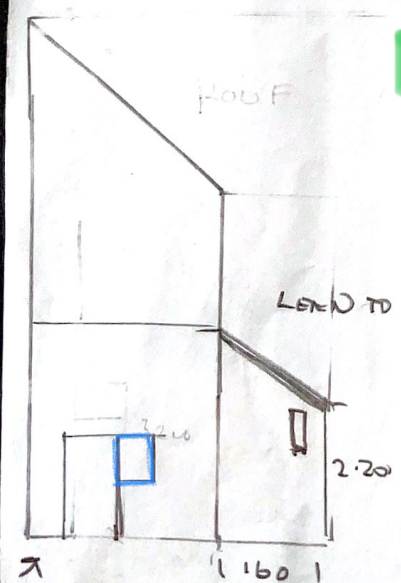

REAR ELEVATION

Reference - blue highlighted areas on plans are the window
Green highlights where air conditioning units are in existing building