


ARUN DISTRICT COUNCIL

No.	LU	133	08	4
-----	----	-----	----	---

RECEIVED

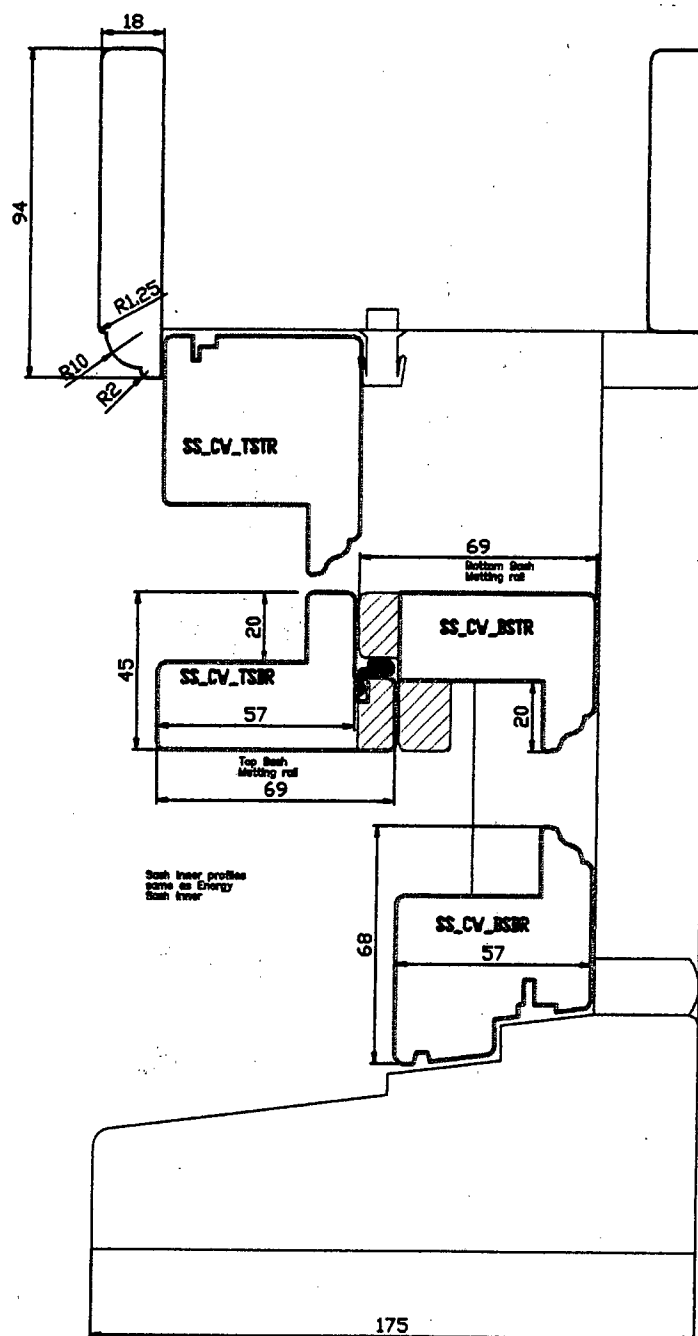

West Port®
DRAWN
NAMESLIDING SASH CORDS & WEIGHTS DVOLO
LINING VERTICLE VIEWDRAWN
BYERIC GREENHOW
SLAVOMIRA SALAJDOVA

SCALE 1:1

DATE 17.02.2007 A2