


ARUN DISTRICT COUNCIL

No.	LU	133	08	L
RECEIVED				

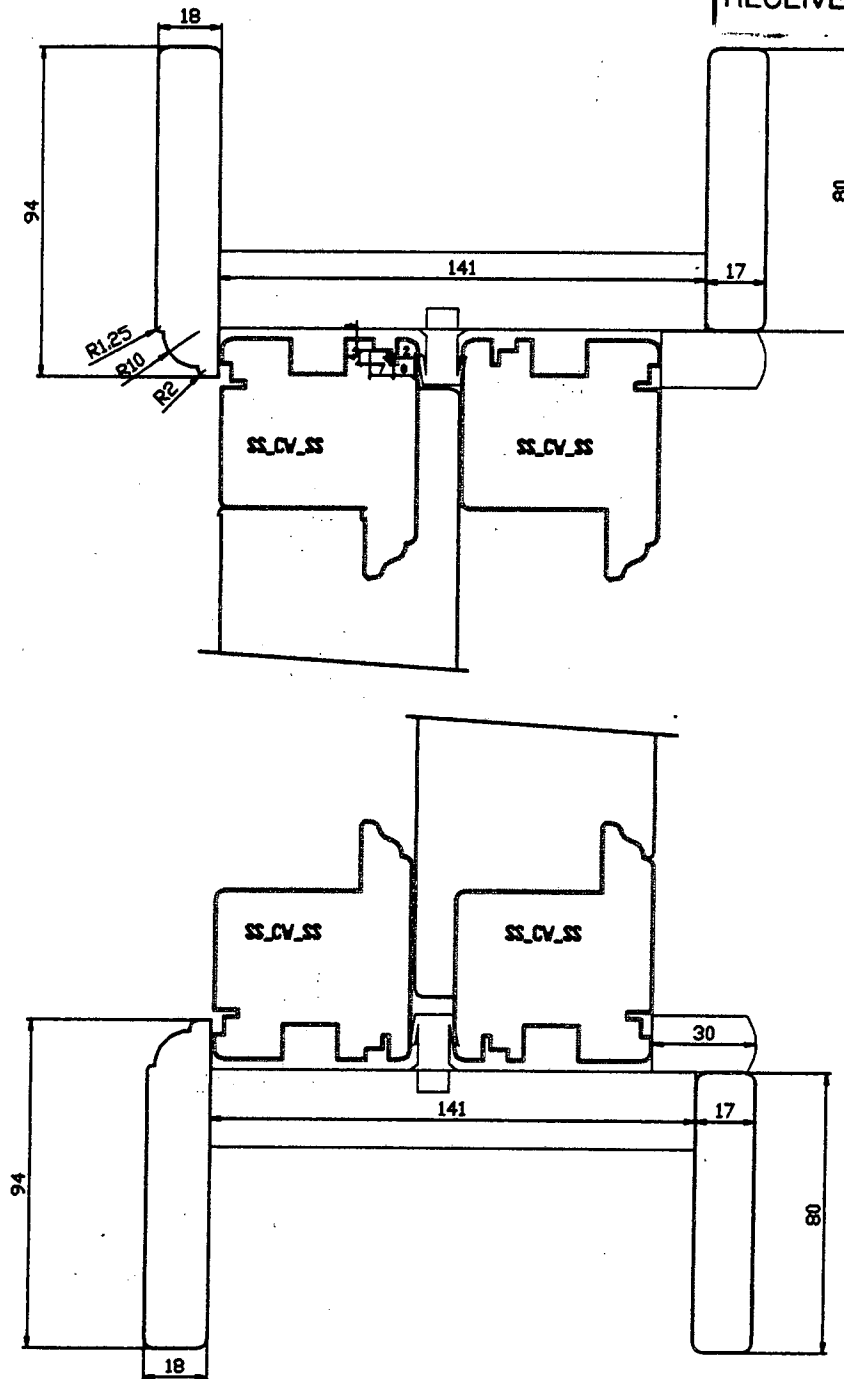

West Port®
DRAWN
DATESLIDING SASH CORDS & WEIGHTS OVOLD
LINING HORIZONTAL VIEWDRAWN
BYERIC GREENHOW
SLAVOMIRA SALAJOVA

SCALE 1:1

DATE 17.02.2007 A2