



SOLID RESIN, 3 SHEAR CONNECTORS

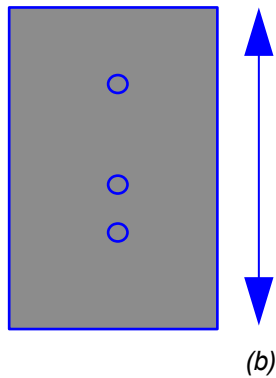

SHUTTER BOX TO BUILD

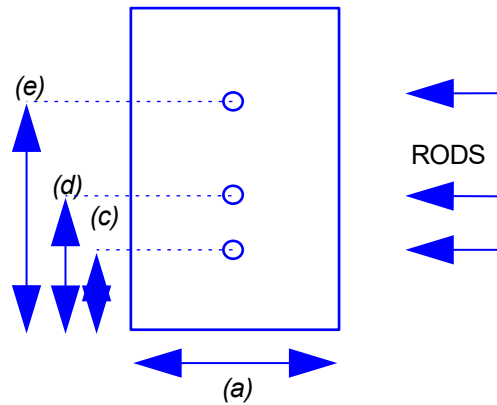

EXISTING TIMBER TO BE DRILLED IN SITU

CONTACT - Andy Arundel

SITE - The Farm **ENQ/JOB NO:** 5460 **DATE** - 29/04/2021

BEAM REFERENCE NO. 2	NO. TO REPAIR 1
<u>DIMENSIONS (NOT TO SCALE)</u>	
WIDTH (mm) (a)	75
DEPTH (mm) (b)	229
OVERALL LENGTH (mm)	600
SHEAR CONNECTOR (ROD) CENTRES (mm) (c/d/e)	50/100/179
<u>SHEAR CONNECTORS (RODS)</u>	
LENGTH OVERALL (mm) (400:600 EXISTING/BOX)	1000
DIAMETER (mm)	16
NUMBER	3
MATERIAL	HT BZP Steel

SCHEMATIC ONLY - NOT TO SCALE

©D C MOORE 1997

ALL PROPOSALS TO BE VERIFIED BY A STRUCTURAL ENGINEER