


SITE SURFACE WATER SCHEDULE																				
Manhole Ref	Internal Manhole Code	Manhole Type	Manhole Material	Centre Level (m AOD)	Invert Level (m AOD)	Depth to Invert (m)	Depth to Surface (m)	Drainage Pipe Details				Manhole Cover Details			Inflowing Pipe Details		Overflows Pipe Ref	Setting out Coordinates Easting		
								No. of Pipes	Pipe Length (m)	No. of Joints (1:1)	Bedding Class	Material	Strength Class	Frame Detail	Chamber Detail	Manhole Size			Manhole Inlet	Manhole Outlet
SURFACE WATER																				

Notes		
SW/G	Proposed Surface Water Inspection Chamber Reference	
PW #	New Foul Manhole reference	
Ex. SW	Existing Surface Water Manhole	
Ex. PW	Existing Foul Sewer Manhole	
G#	Proposed Gully	
RWP	Rainwater Pipe	
CP	Culvert	
M#1	Manhole	
225 pe#	Sewer diameter with perforated pipe	
PF#G	Proposed Frame and Cover	
uPVC	uPVC, Rigidcast or similar	

Designed in accordance with Sewers for Adoption 7th Edition


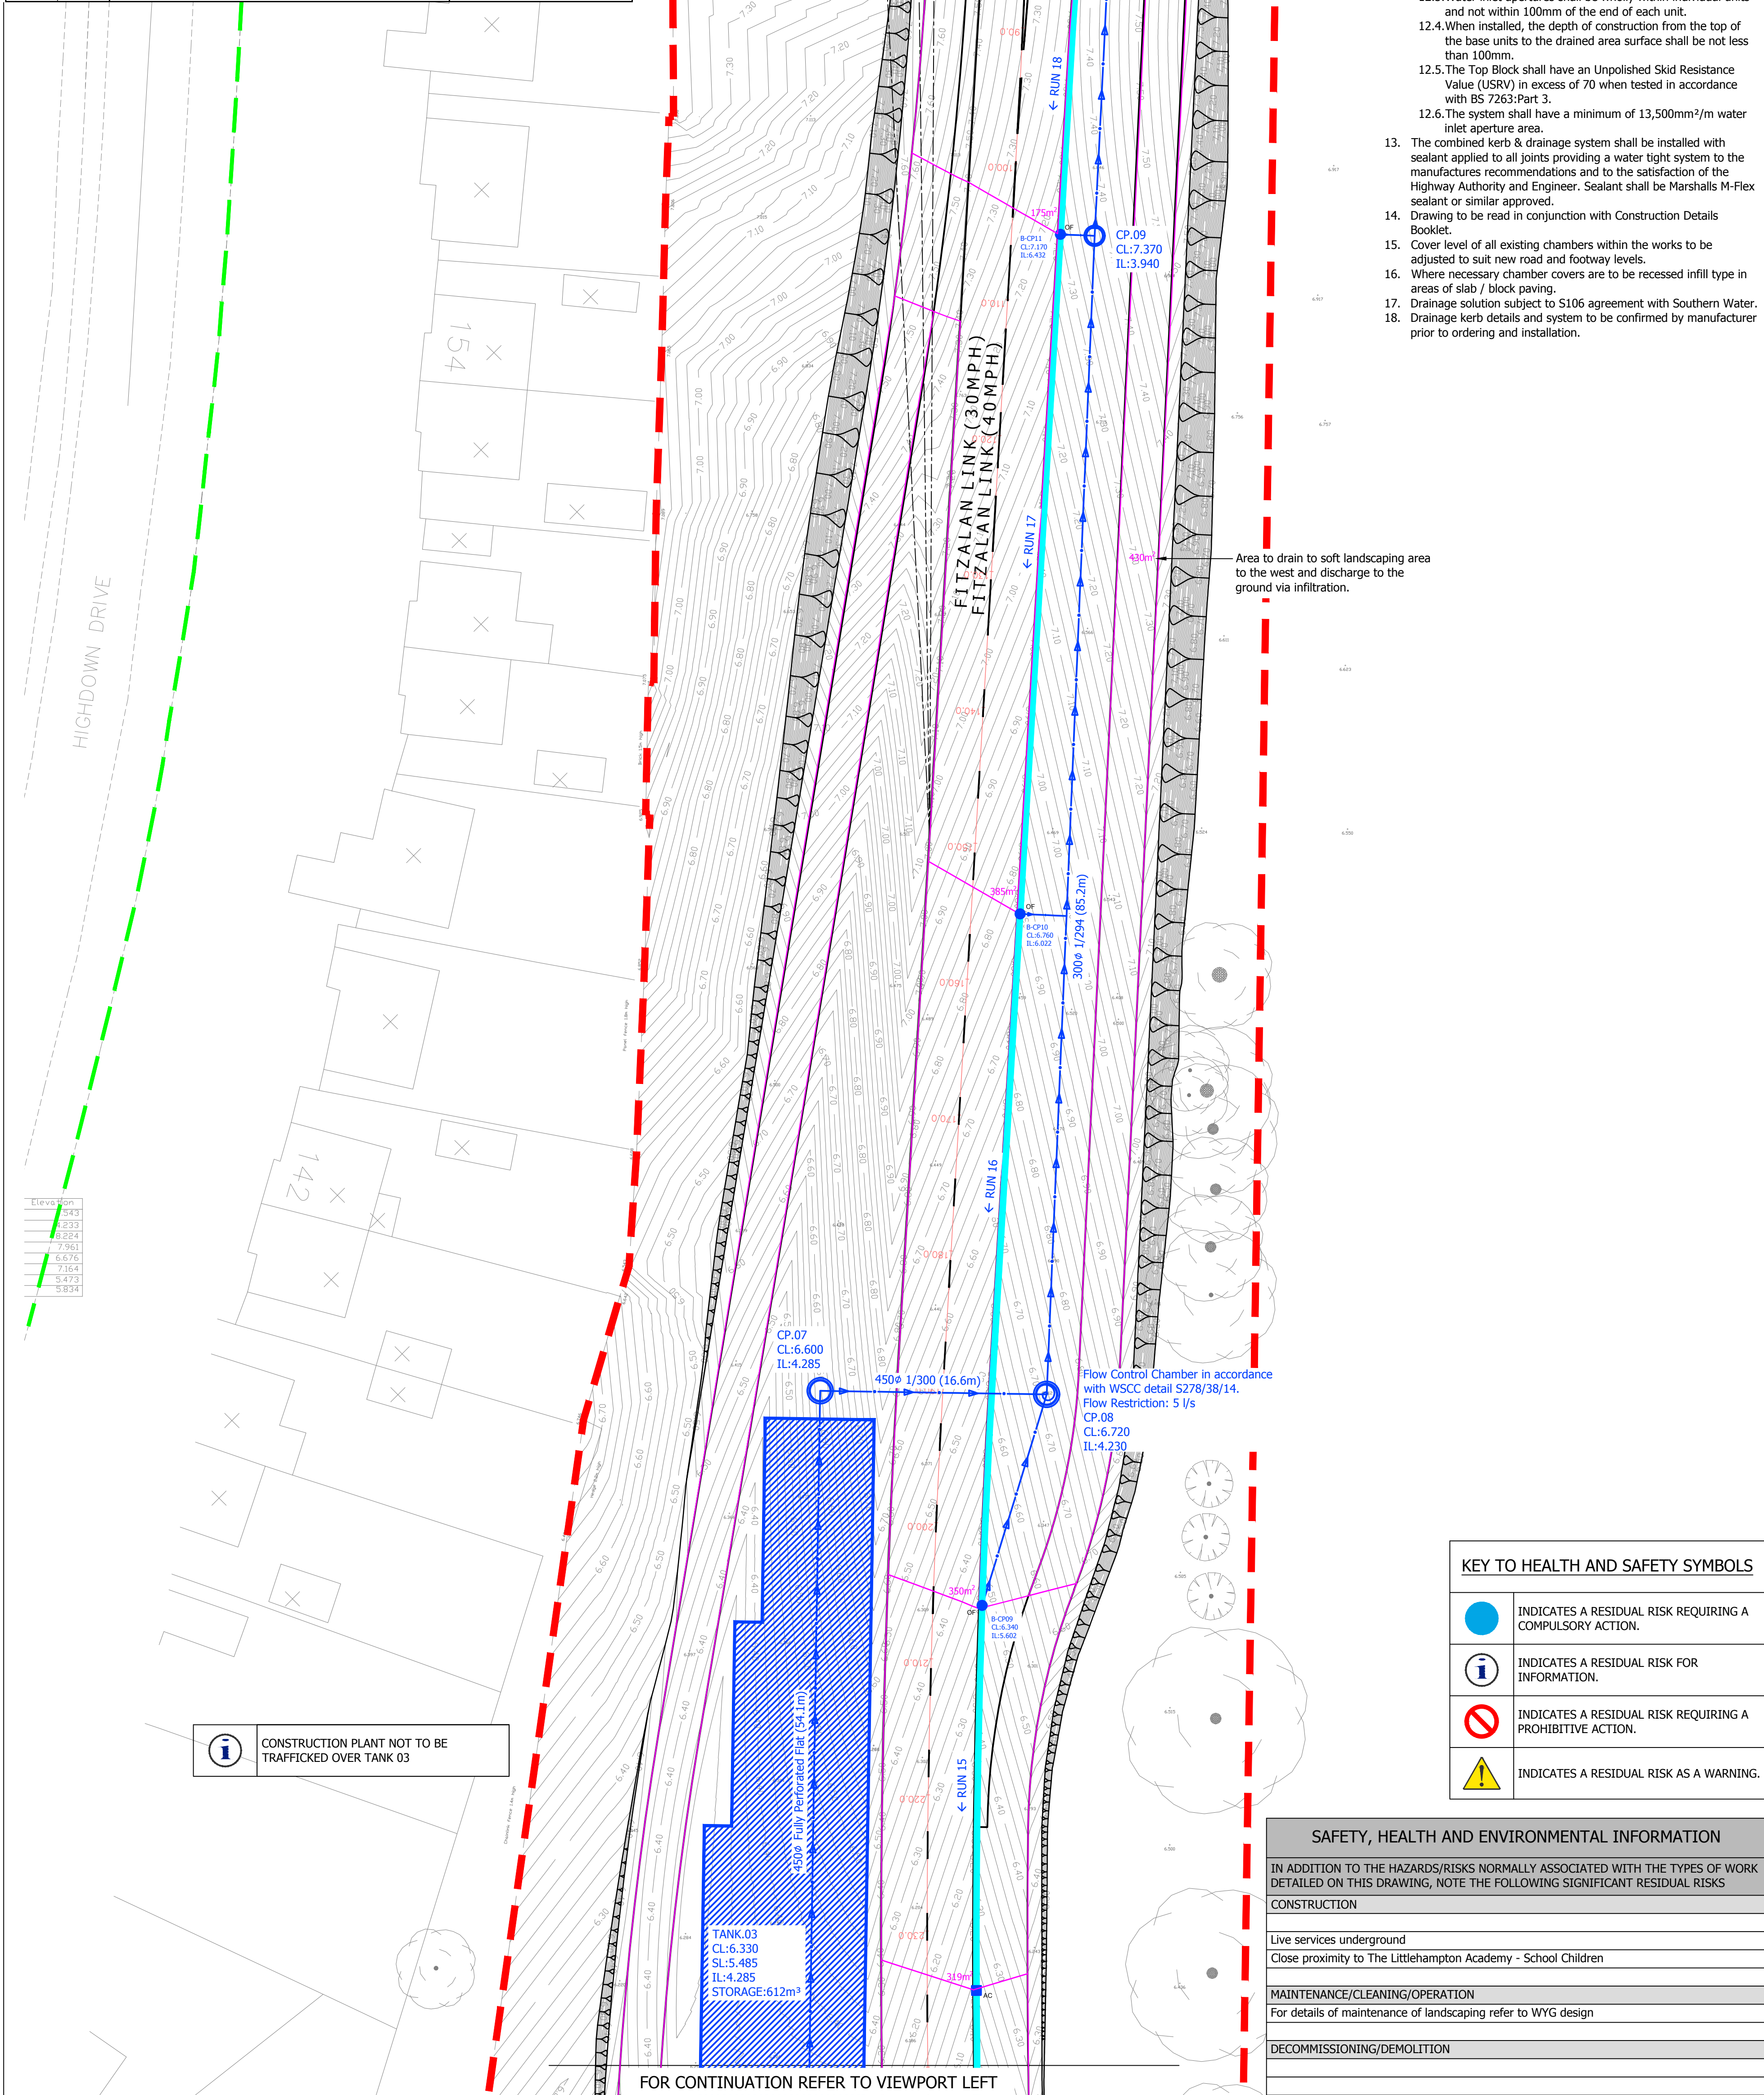

1. Topo survey has been taken from MB drawing R.P. PL11TTE.2.21 Rev A received 23/01/15 and WYGW survey drawing numbered G9P4H04422/10/15 dated 07/07/08.
2. Soil landscaping has been taken from WYGW drawing numbered A08461.S1.B1 dated August 2007.
3. Southern Link road taken from PBA drawing numbered 2001.001.001 dated 12/07/08.
4. For details of traffic signal design refer to drawing PLY-MB-S278/GF-DK-D14.
5. This drawing is not to be scaled.
6. This drawing is to be read in conjunction with all other relevant engineering and landscaping drawings. Any discrepancies are to be referred to the project engineer.
7. All drainage installers, materials and workmanship specification to be undertaken in accordance with Sewers for Adoption 7th Edition Appendix 51, 53, 5/4 and 5/5 of the Specification Document.
8. It is the contractor's responsibility to undertake pressure tests on the system at every drainage manhole and on manholes on pipes cast up to 750mm diameter must be witnessed by the Highway Agency inspector.
9. Contractor to undertake CCTV survey prior to Part 2 completion of the sewerage system and issue a Part 2 completion certificate being signed off and issued by the Engineer.
10. The combined kerb & drainage system shall be Marshalls Beary BS 67, manufactured pre-cast concrete with the exception of certain frames which are manufactured in cast iron as supplied by Marshalls Mono Hail, Halifax HX3 9HT in accordance with Standard Specification for BS EN 124.
11. The combined kerb & drainage shall consist of a two part system consisting of top blocks with a straight backed half hatched profile and bottom blocks with a straight backed half hatched profile. The kerb height shall be 100mm and the depth shall be 205mm deep. The overall width of the system shall be not less than 430mm.
12. All components of the Beary system, shall comply with the British Agency for Road Works and the documents of the Highway Works and the British Standard BS EN1433, Load classification D400 and the following:
 - 12.1. The traffic load shall increase in size towards the middle of the wheel with a minimum divergence angle of 5°.
 - 12.2. The angle of incline of the wheel inlet aperture shall be at least 30° to the horizontal.

A0 ORIGINAL

KEY

- EXISTING KERB LINE
- PROPOSED KERB/EDGING LINE
- PROPOSED DROPPED KERB
- PROPOSED ROAD MARKING
- PROPOSED EARTHWORK EMBANKMENT
- PROPOSED 150mm GULLY CONNECTION
- PROPOSED HIGHWAY DRAIN
- PROPOSED ATTENUATION TANK - REFER TO MB DETAIL PHF-MB-S278-GF-DR/F05
- PROPOSED GULLY - 150mm THICK GRATE, REFER TO WSSC DETAIL 278/38/11
- PROPOSED HIGHWAY DRAINAGE CATCATCH - REFER TO WSSC DETAIL 278/38/13
- PROPOSED HIGHWAY DRAINAGE VORTEX FLOW CONTROL CHAMBER - REFER TO WSSC DETAIL 278/38/14
- PROPOSED MARSHALLS BEANY 205 BASE UNIT AND HB2 TOP BLOCK LINEAR DRAIN, OR SIMILAR APPROVED - REFER TO MB DETAIL PHF-MB-S278-GF-DR/F02
- PROPOSED MARSHALLS BEANY DROPPED CROSSING UNIT AND BN PRECAST CONCRETE KERB TOP BLOCK, OR SIMILAR APPROVED - REFER TO MB DETAIL PHF-MB-S278-GF-DR/F04
- PROPOSED MARSHALLS BEANY DROPPED CROSSING UNIT AND RAKER PRECAST CONCRETE KERB TOP BLOCK, OR SIMILAR APPROVED - REFER TO MB DETAIL PHF-MB-S278-GF-DR/F04
- PROPOSED MARSHALLS BEANY CAST IRON ACCESS COVER, OR SIMILAR APPROVED - REFER TO MB DETAIL PHF-MB-S278-GF-DR/F02
- PROPOSED MARSHALLS BEANY CAST IRON ACCESS COVER WITH END CAP, OR SIMILAR APPROVED - REFER TO MB DETAIL PHF-MB-S278-GF-DR/F02
- PROPOSED MARSHALLS BEANY CATCATCH OUTFALL, OR SIMILAR APPROVED - REFER TO MB DETAIL PHF-MB-S278-GF-DR/F03
- ASBUILT DRAINAGE INFORMATION TAKEN FROM WSSC DRAWING NUMBERED 507344_501

FOR CONSTRUCTION

P9	Catchpits CP 05A and CP 05B added to plan and schedule. (SL)	AB	18/04/2019
P8	Manhole schedule updated to show CP-01, 03.	AB	09/04/2019
P7	Infiltration trench removed, attenuation tank added, pipes and chambers amended. Heavy block rakers added. Key updated. MH schedule updated. (S)	AB	01/11/2018
P6	Drawing updated following comments from WSCC, dated 09/03/2018 & 20/03/2018. (OJN)	AB	01/06/2018
P5	2D plan information updated following planning approval. (OJN)	AB	15/01/2018
P4	Earthworks amended following comments from WSCC, dated 05/07/2017. (OJN)	AB	27/07/2017
P3	Contours updated. (OJN)	AB	22/07/2016
P2	Updated in accordance with Marshall's comments. (SL)	AB	26/05/2016

rev.	amendment	checked	date
------	-----------	---------	------



Mayer Brown Limited
Lion House, Oriental Road, Woking, Surrey GU22 8AR
Telephone 01483 750 508 Fax 01483 750 437
wokingoffice@mayerbrown.co.uk www.mayerbrown.co.uk

PERSIMMON HOMES THAMES VALLEY

project

NORTH LITTLEHAMPTON PHASE 2
FITZALAN LINK S278 WORKS

scale	1:250 @ A0	drawn by	PB	checked by	AB
-------	------------	----------	----	------------	----

date	MARCH 2016	cad file	212-02-P9.DWG
------	------------	----------	---------------

title

PROPOSED S278 HIGHWAY WORKS
DRAINAGE DRAWING (2 OF 2)

drawing number	rev.
PHF-MB-S278-GF-DR-D-212-02	P9