



SOLID RESIN, REMOVABLE SHUTTERS 2 SHEAR CONNECTORS

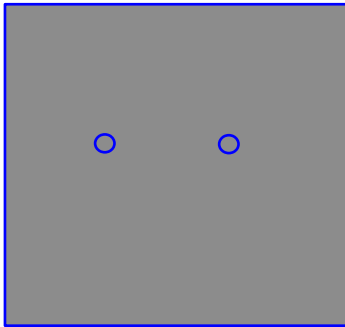

REMOVABLE SHUTTER BOX TO BUILD

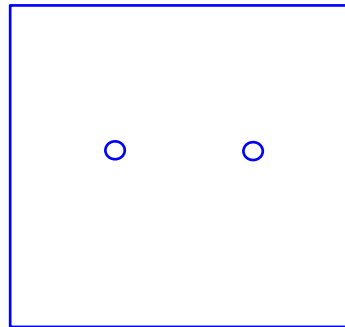

EXISTING TIMBER TO BE DRILLED IN SITU

CONTACT - Andy Arundel

SITE - The Farm **ENQ/JOB NO:** 5460 **DATE** - 29/04/2021

BEAM REFERENCE NO. 1	NO. TO REPAIR 1
<u>DIMENSIONS (NOT TO SCALE)</u>	
WIDTH (mm)	100
DEPTH (mm)	100
OVERALL LENGTH (mm)	1220
SHEAR CONNECTOR (ROD) CENTRES (mm)	50/50
<u>SHEAR CONNECTORS (RODS)</u>	
LENGTH OVERALL (mm) 400 Existing/1200 Box	1620
DIAMETER (mm)	16
NUMBER	2
MATERIAL	HIGH TENSILE STEEL

SCHEMATIC ONLY - NOT TO SCALE

©D C MOORE 1997

ALL PROPOSALS TO BE VERIFIED BY A STRUCTURAL ENGINEER