


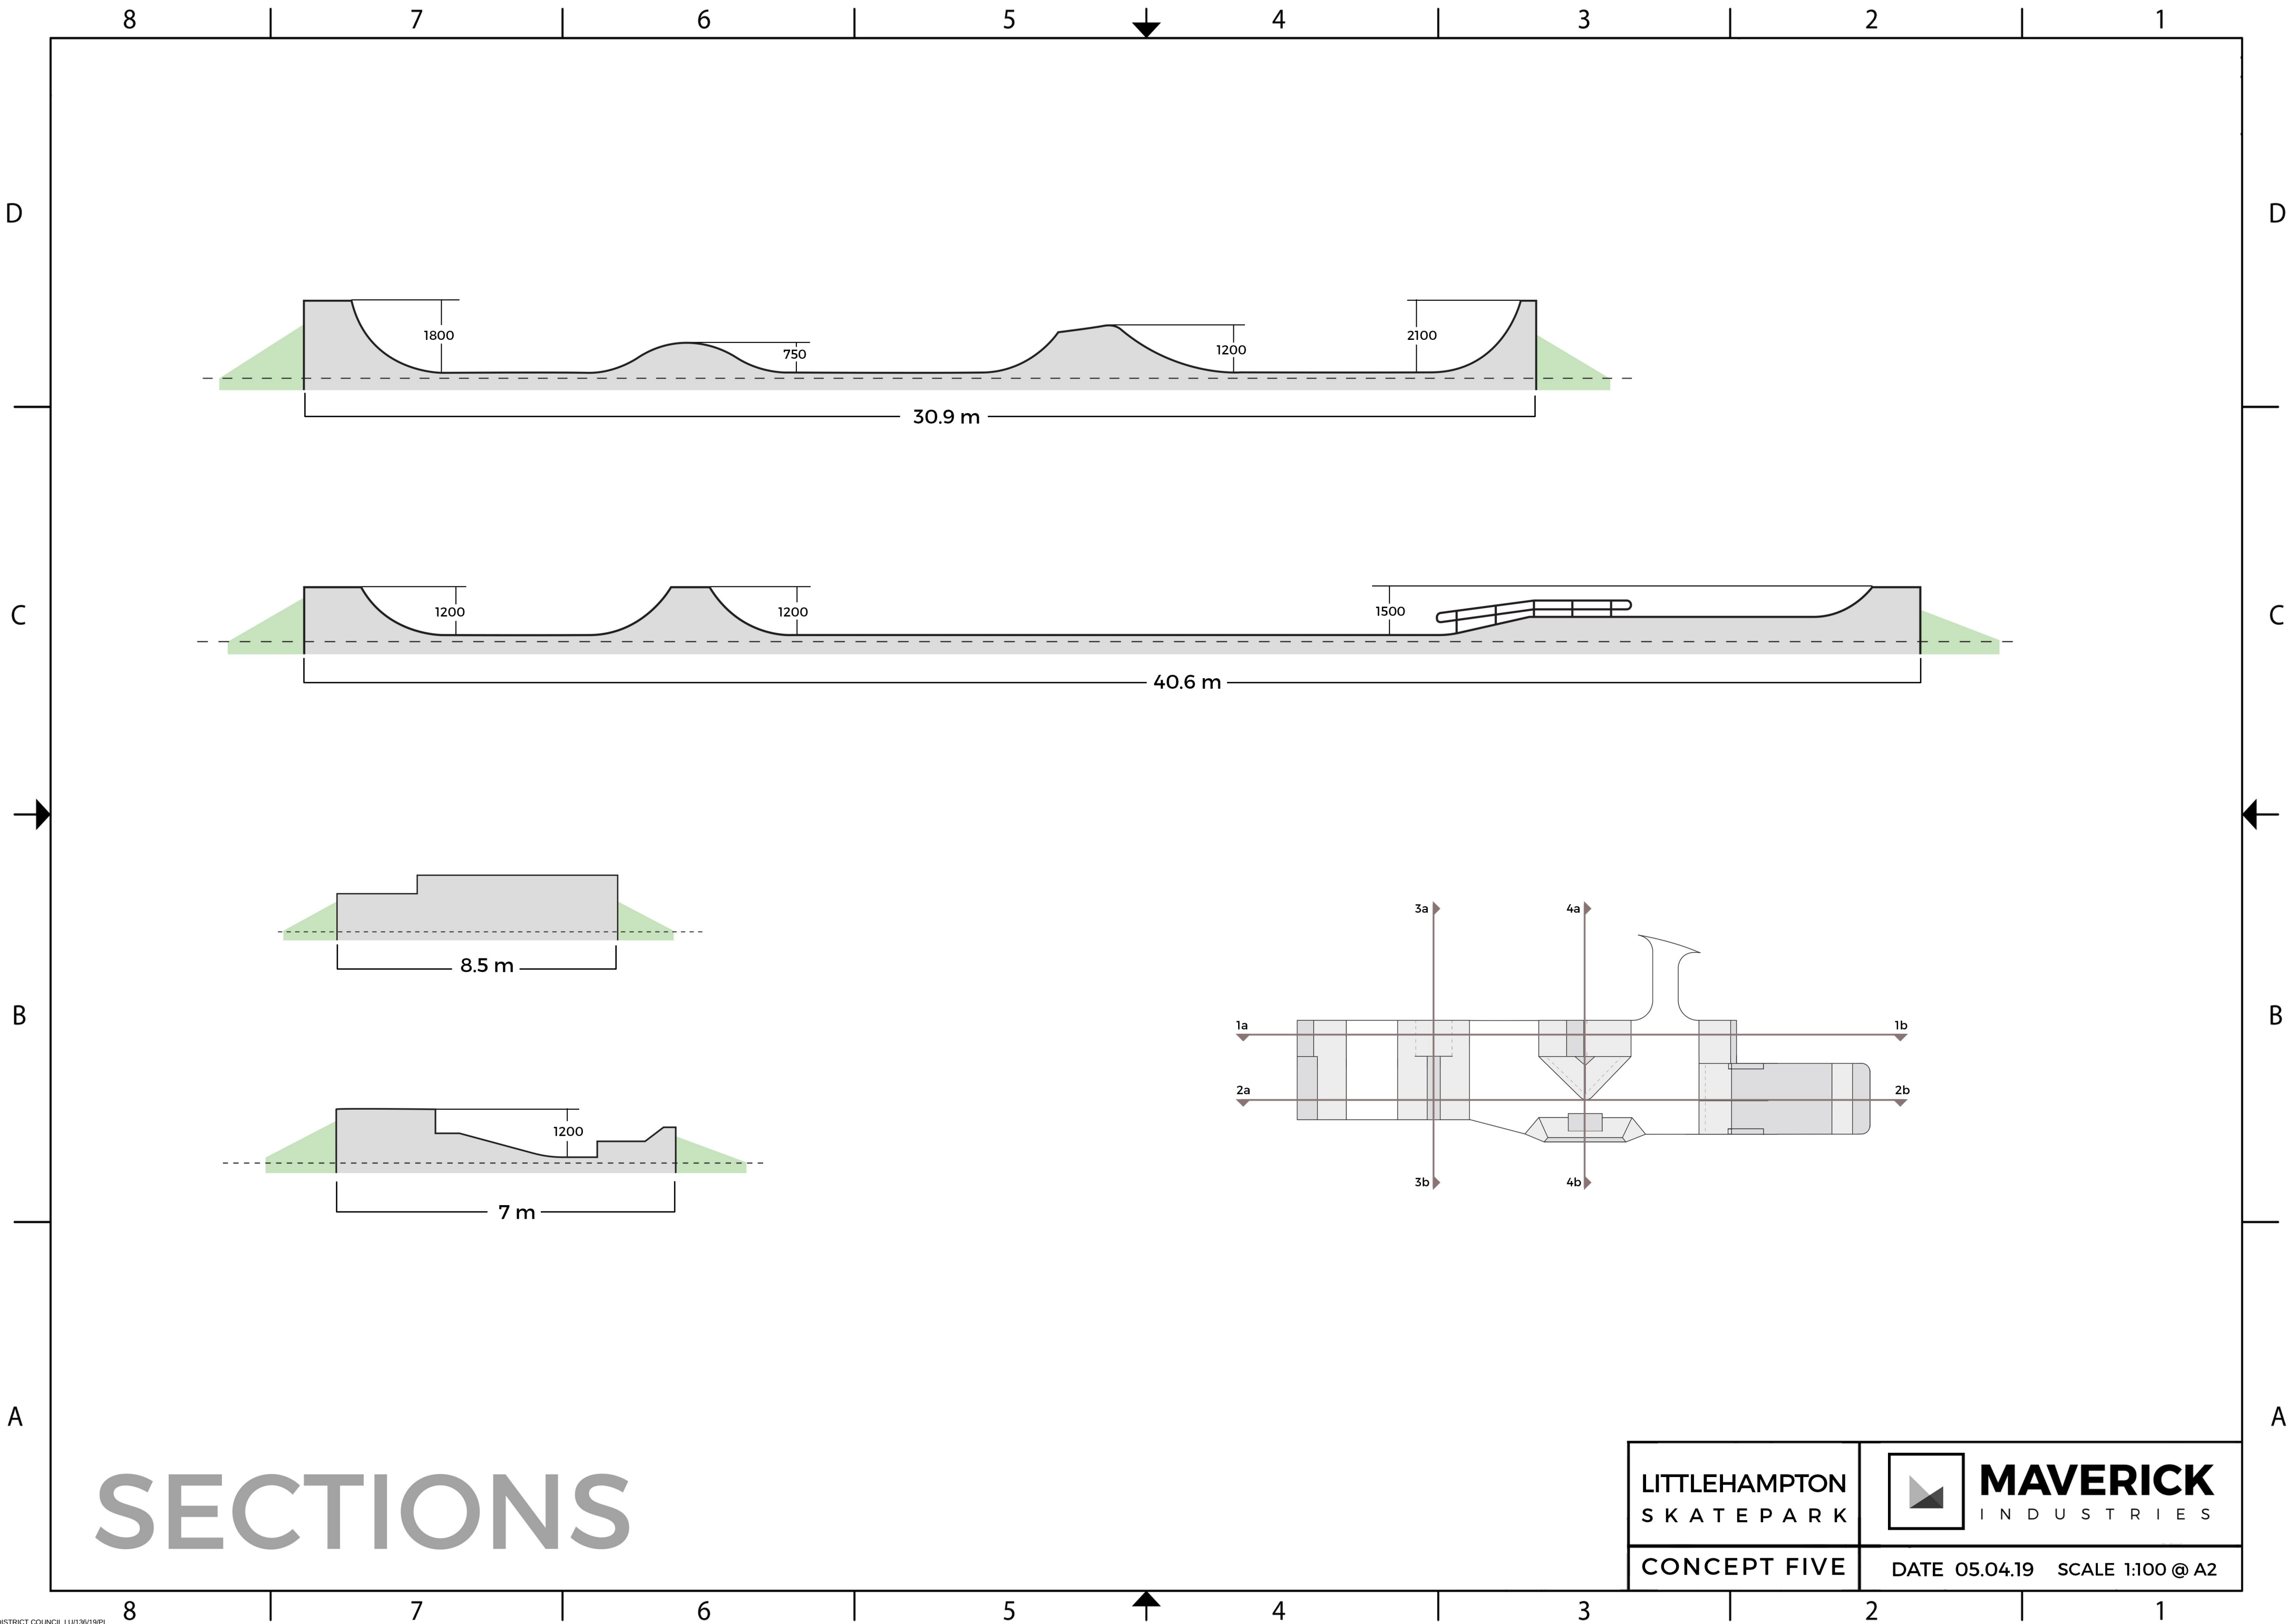

SECTIONS

LITTLEHAMPTON
SKATEPARK

CONCEPT FIVE



MAVERICK
INDUSTRIES

DATE 05.04.19 SCALE 1:100 @ A2