


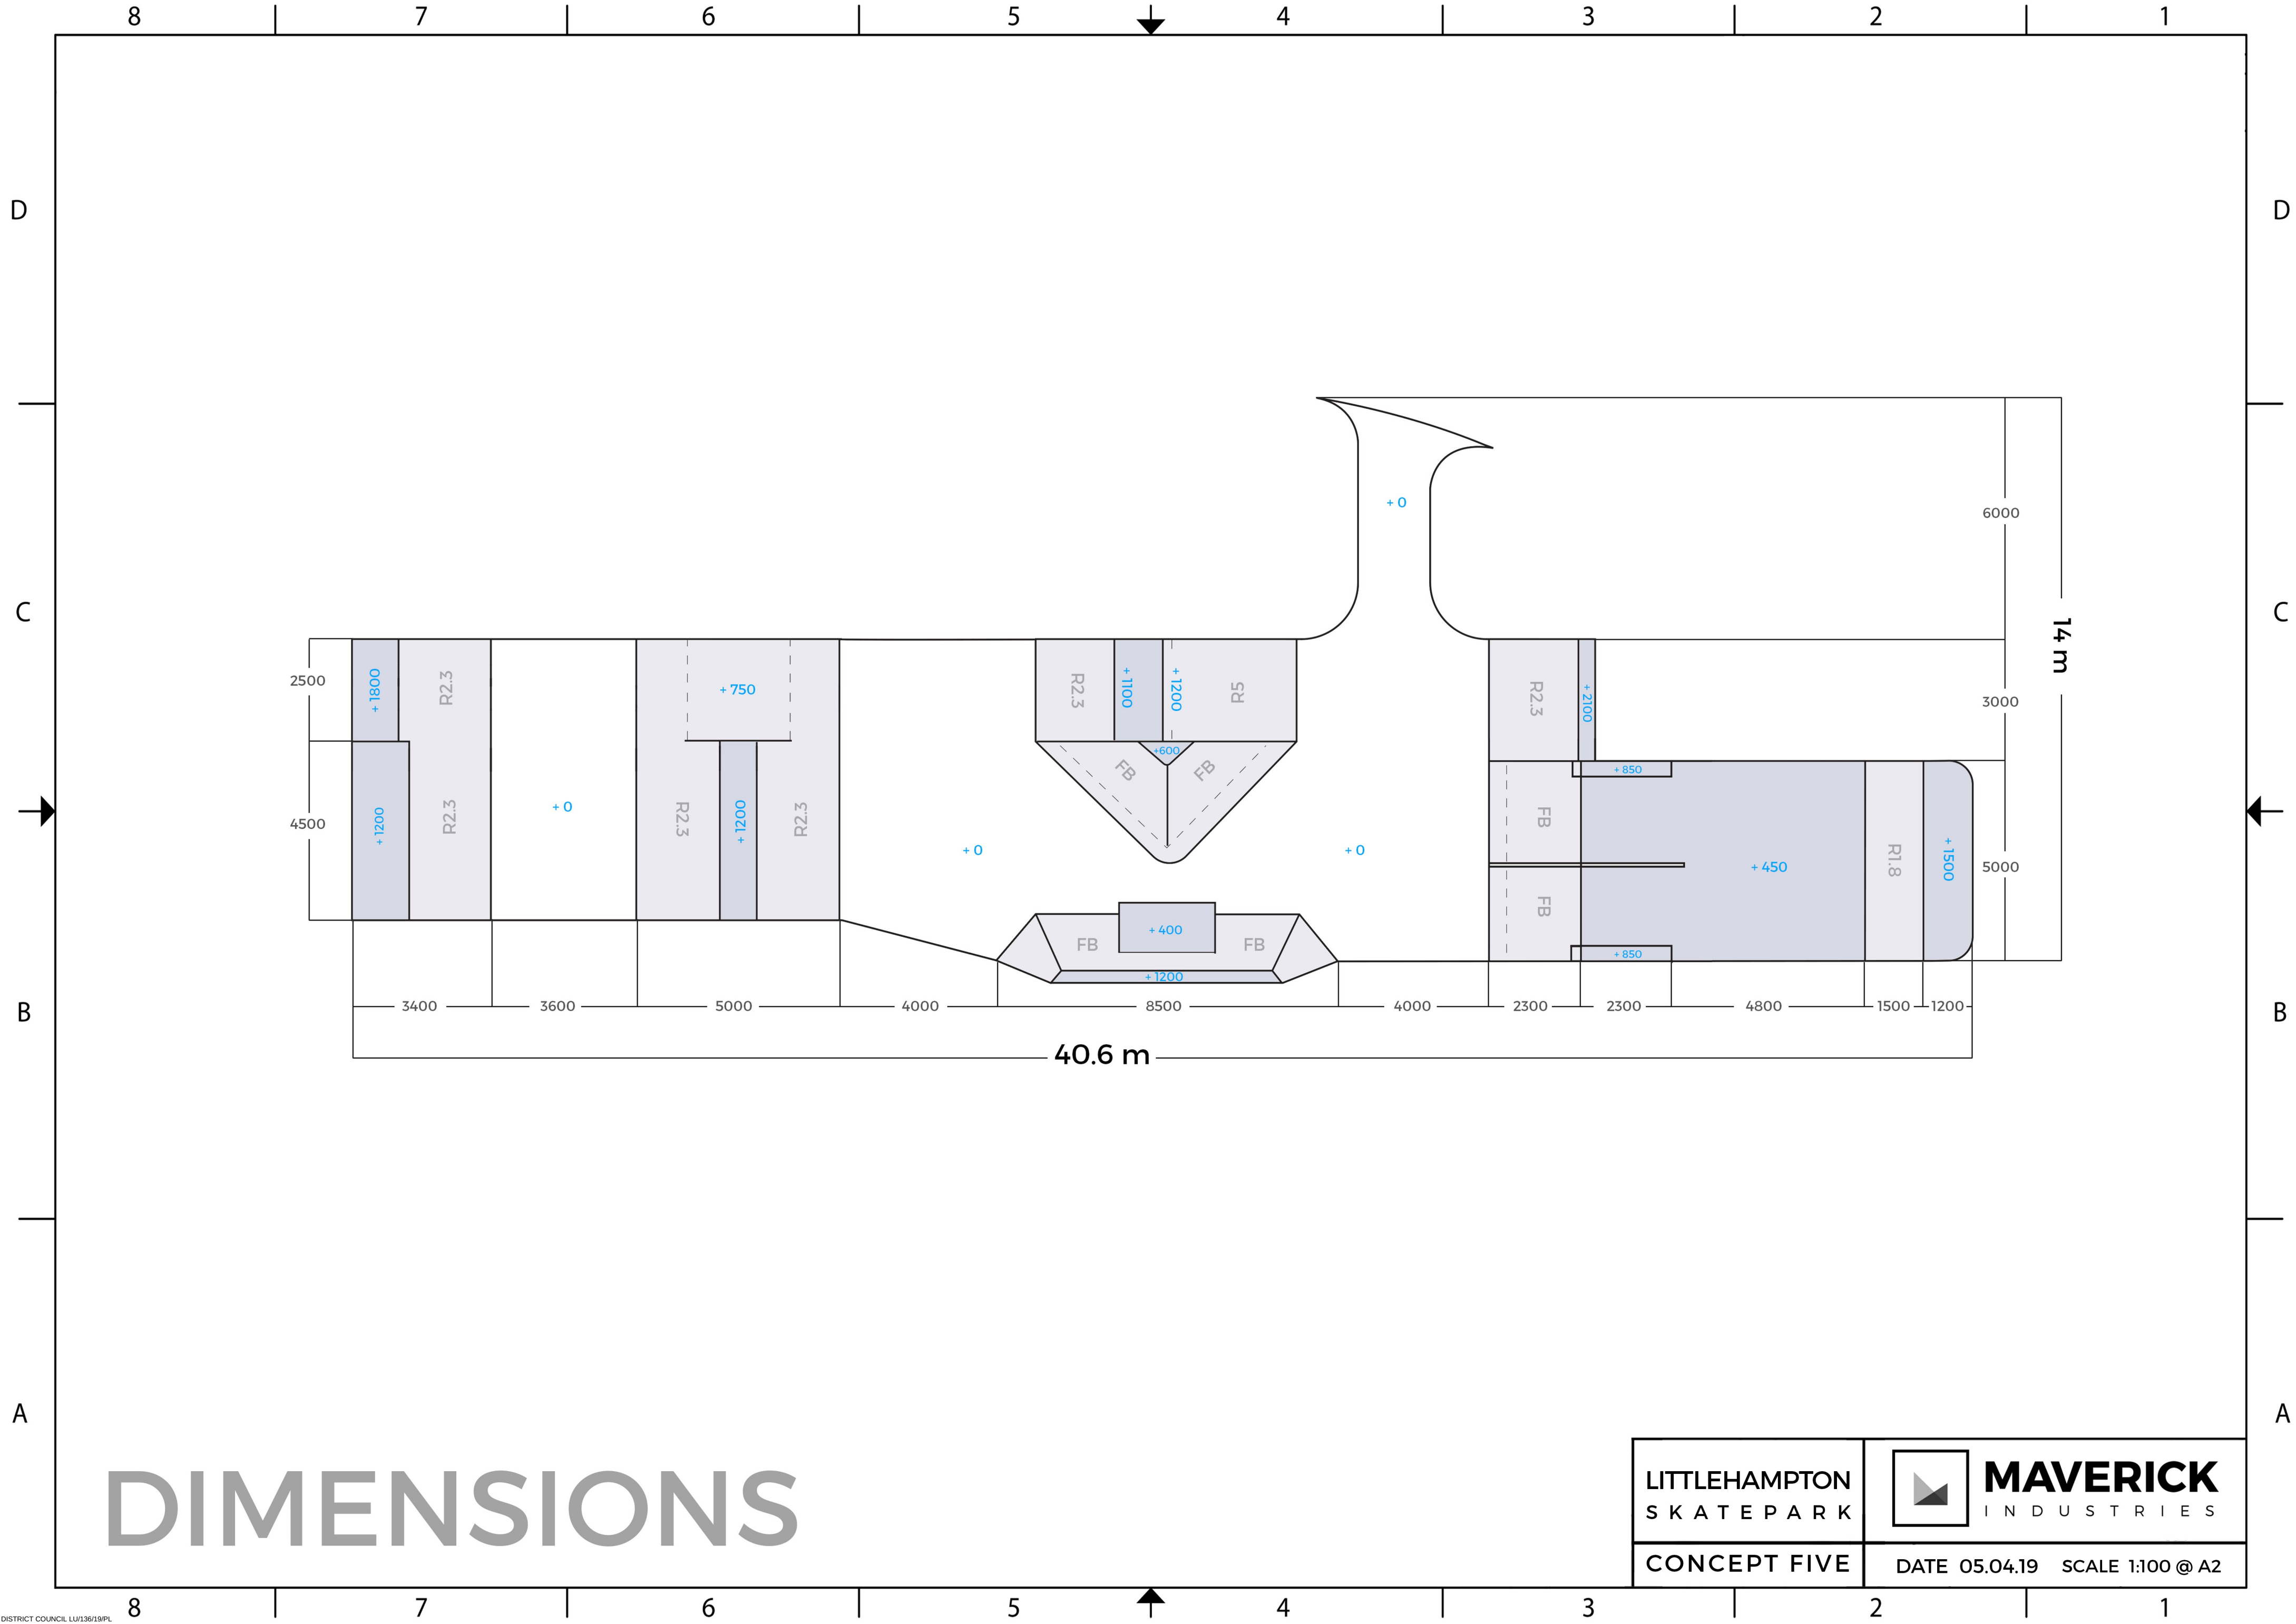

DIMENSIONS

LITTLEHAMPTON SKATEPARK	 MAVERICK INDUSTRIES
CONCEPT FIVE	DATE 05.04.19 SCALE 1:100 @ A2