
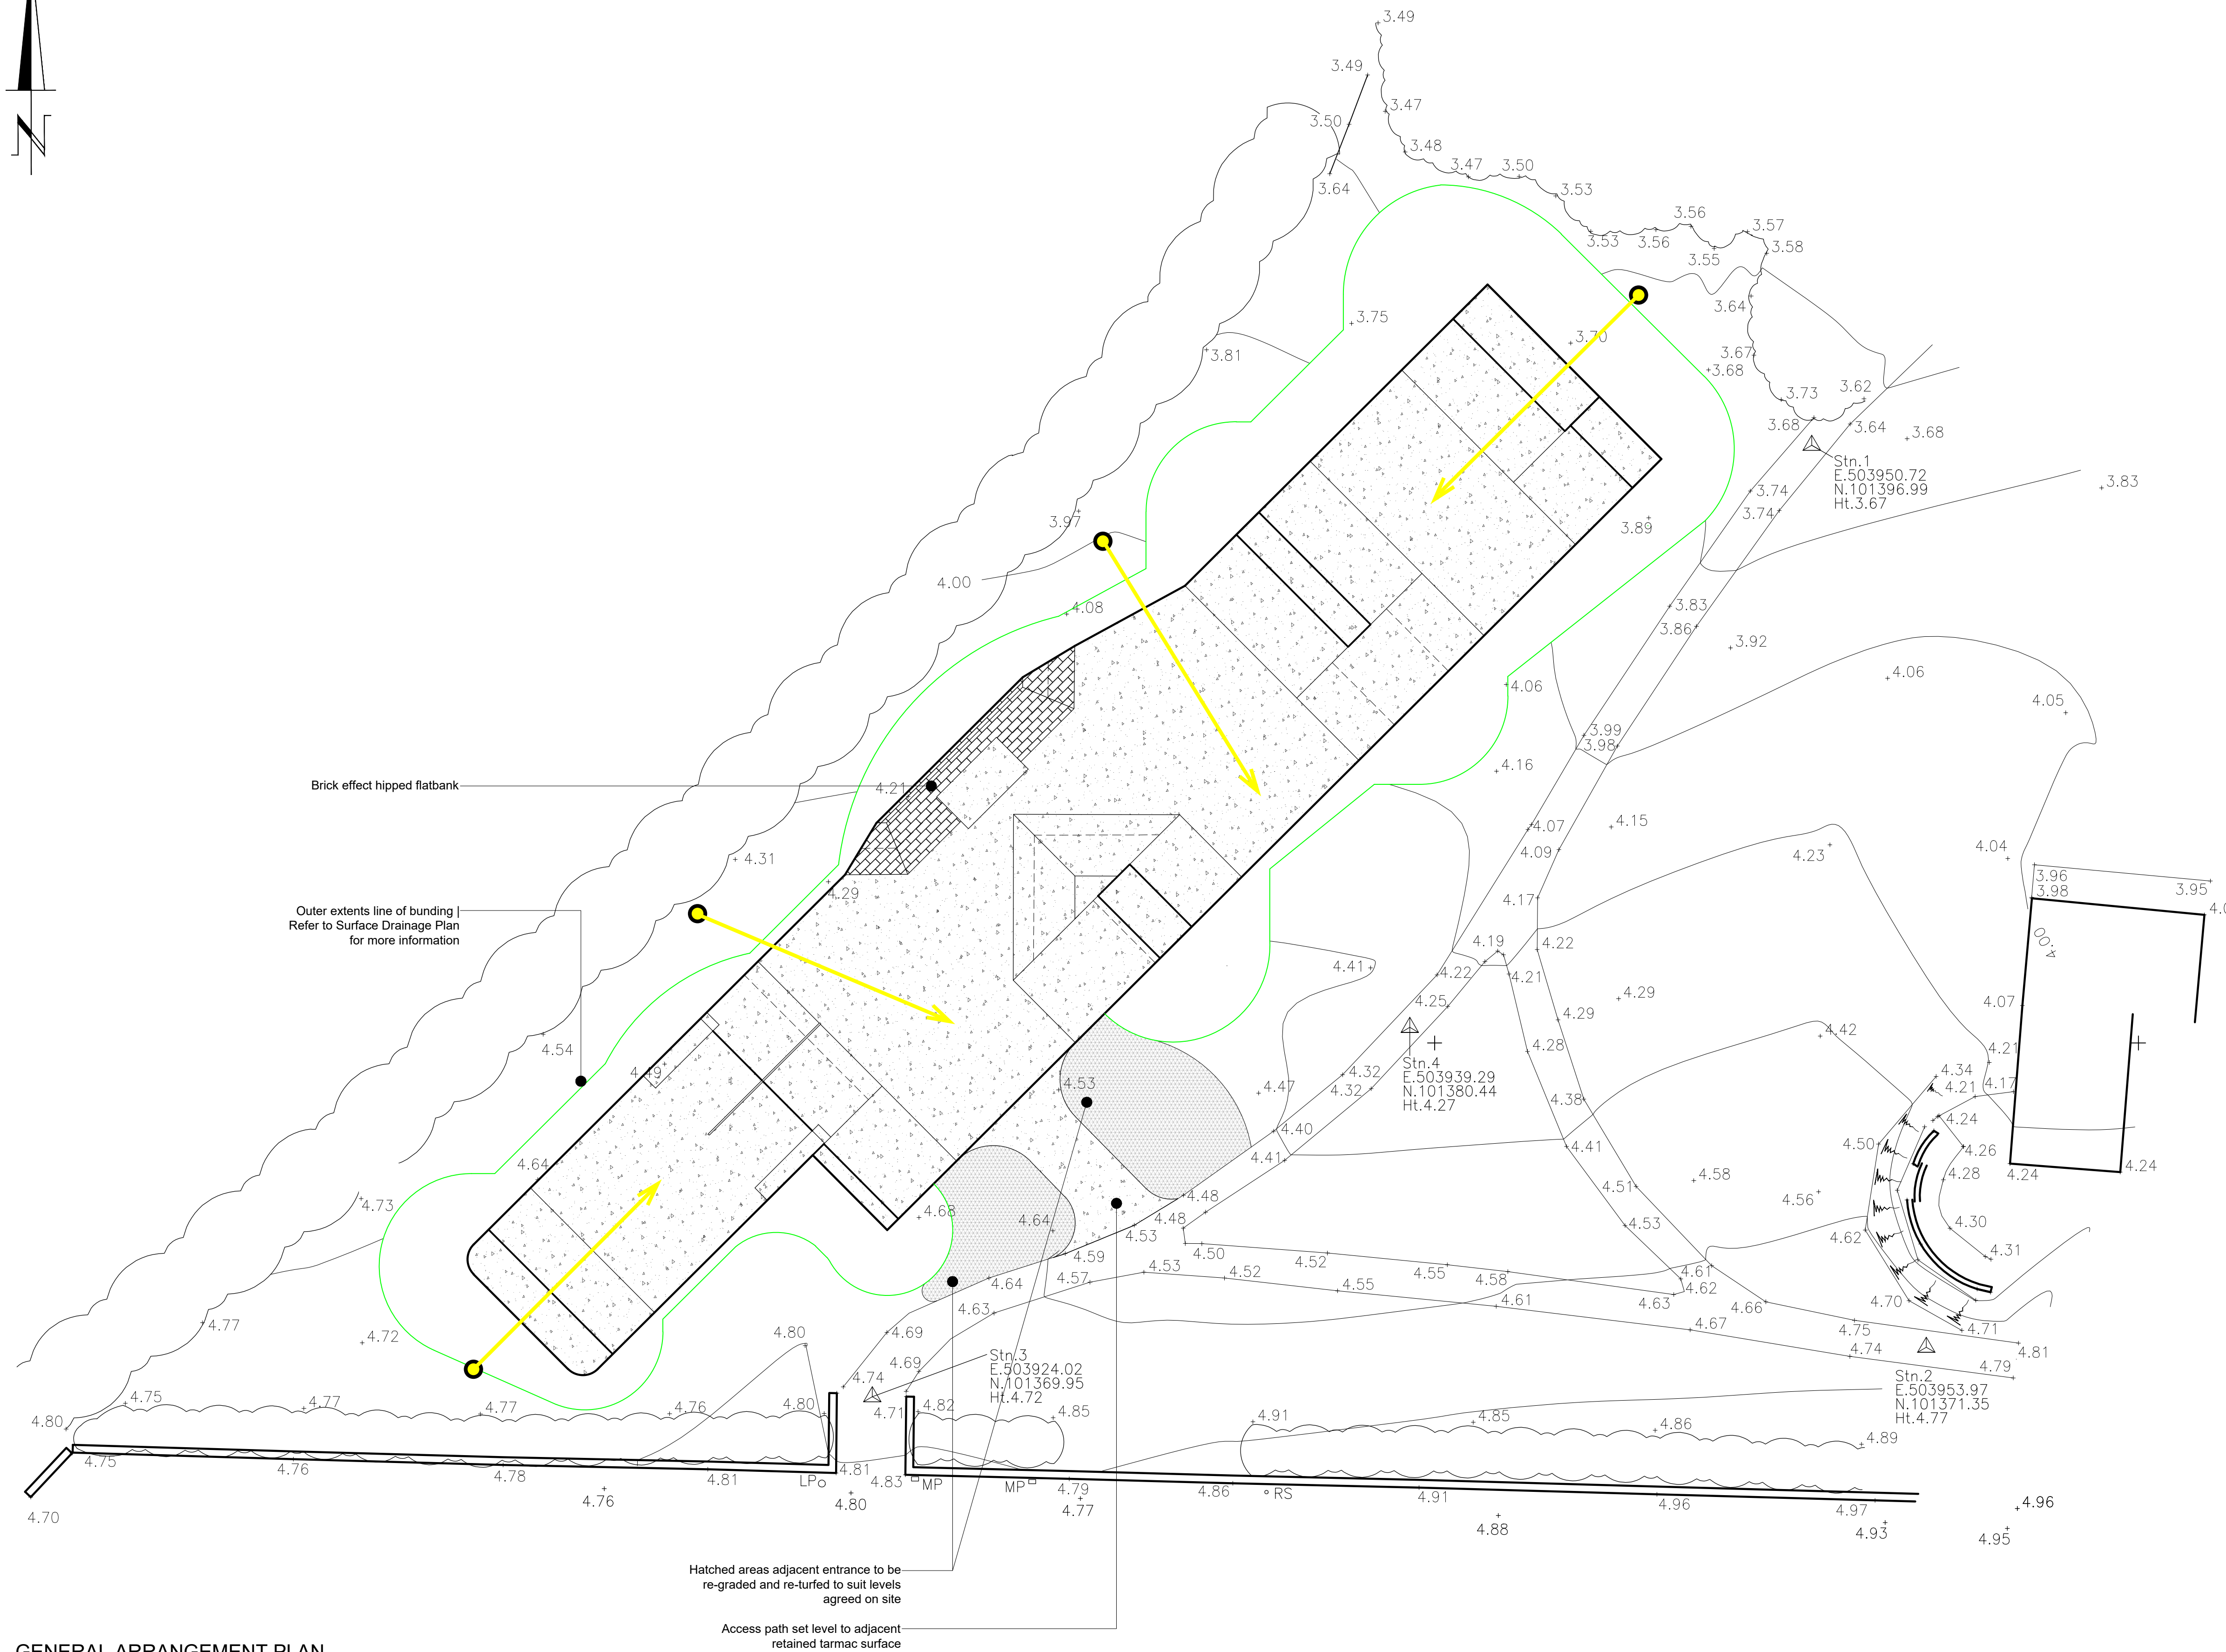


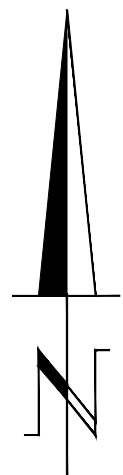

GENERAL ARRANGEMENT PLAN
1:100

0m 1 2 3 4 1:100

DATUM ELEVATION 0.000 = 4.45

Notes

1. ALL DIMENSIONS IN METERS UNLESS OTHERWISE STATED.

UNIT LEGEND	
	Hatch indicating raised platform or pad area
	Hatch indicating area of flat bank
	Hatch indicating principle floor areas of skatepark
	Hatch indicating new areas of tarmac coverings
	Hatch indicating reduction in levels - graded to suit
	No hatch indicating transition / radius areas of skatepark
	Dashed line indicates junction of flatbank and transition 'bleed'
USE DATUM ELEVATION 0.000 = 4.45	

GENERAL LEGEND	
	Survey station Taken from topographical survey data - by others
	Floodlights
	Green line indicates outer extents of bunding
	Indicative proposed surface falls Low - High, Left - Right
LEVELS AND DIMENSIONS TO BE CROSS-CHECKED TO SURVEY ON SITE	

Rev	Date	Drawn	Description	Ch'k'd	App'd
-----	------	-------	-------------	--------	-------

MAVERICK
SKATE PARKS

OFFICE: +44 (0) 1202 607475
www.maverickskateparks.co.uk

Registered in England as Maverick Industries Ltd No.6202977

REGISTERED OFFICE - Unit G2, Arena Business Centre,
Hollywood Close, Poole, Dorset BH17 7FP

Project LITTLEHAMPTON

Title GENERAL ARRANGEMENT
PLAN

REV 2

Drawn	Dwg. Chk.	Date Chk.	Approved	Date Approv.
MW	SR		SR	
1:100@A1	Status	FC	Rev	*

Drawing No. 002