




This drawing and its contents are the strict copyright of Architectura Design. No reproduction without permission. Do not scale. Written dimensions to be used where given. All dimensions and details to be checked on site. FOR PLANNING PURPOSES ONLY

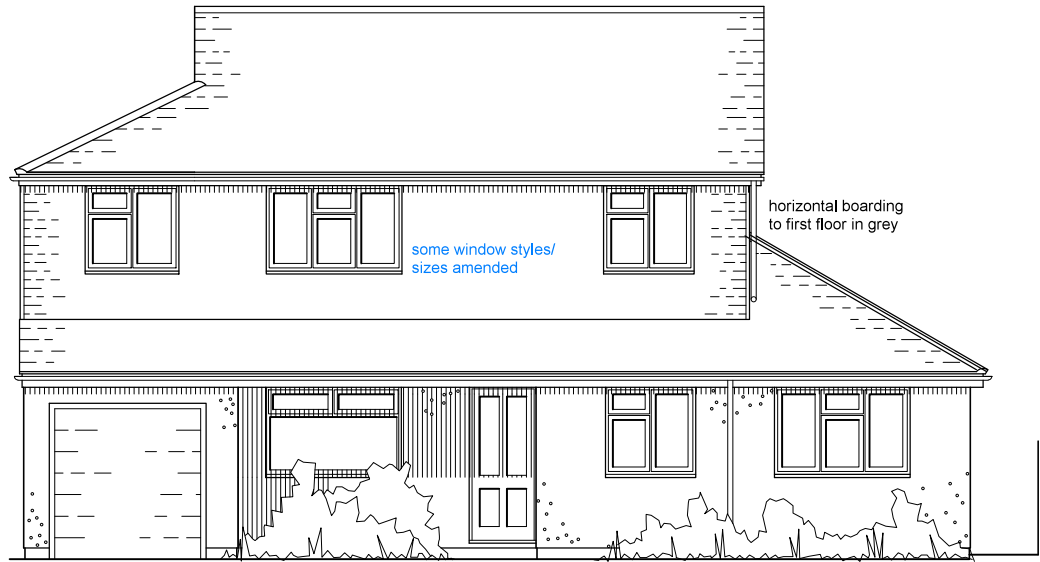


North Elevation

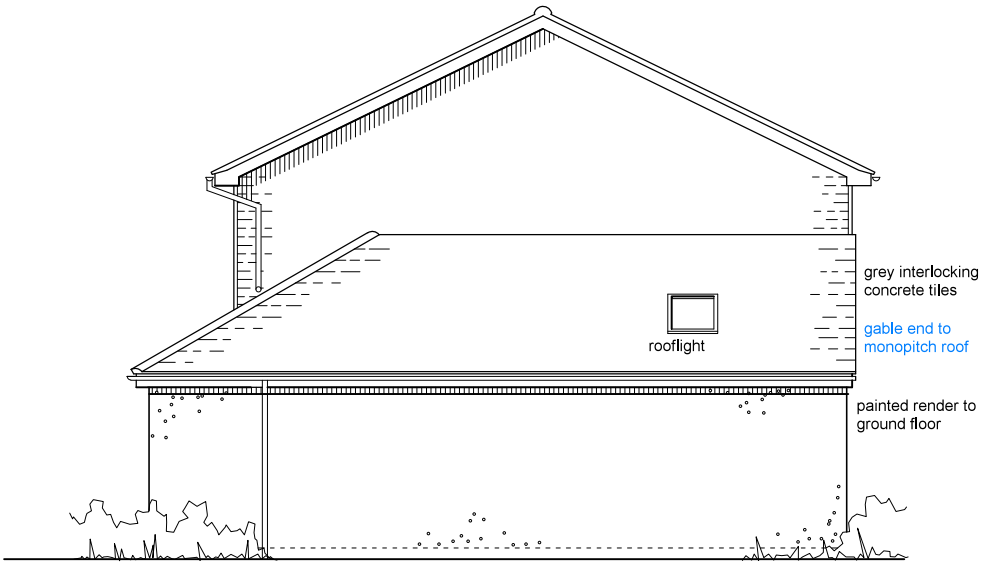

West Elevation

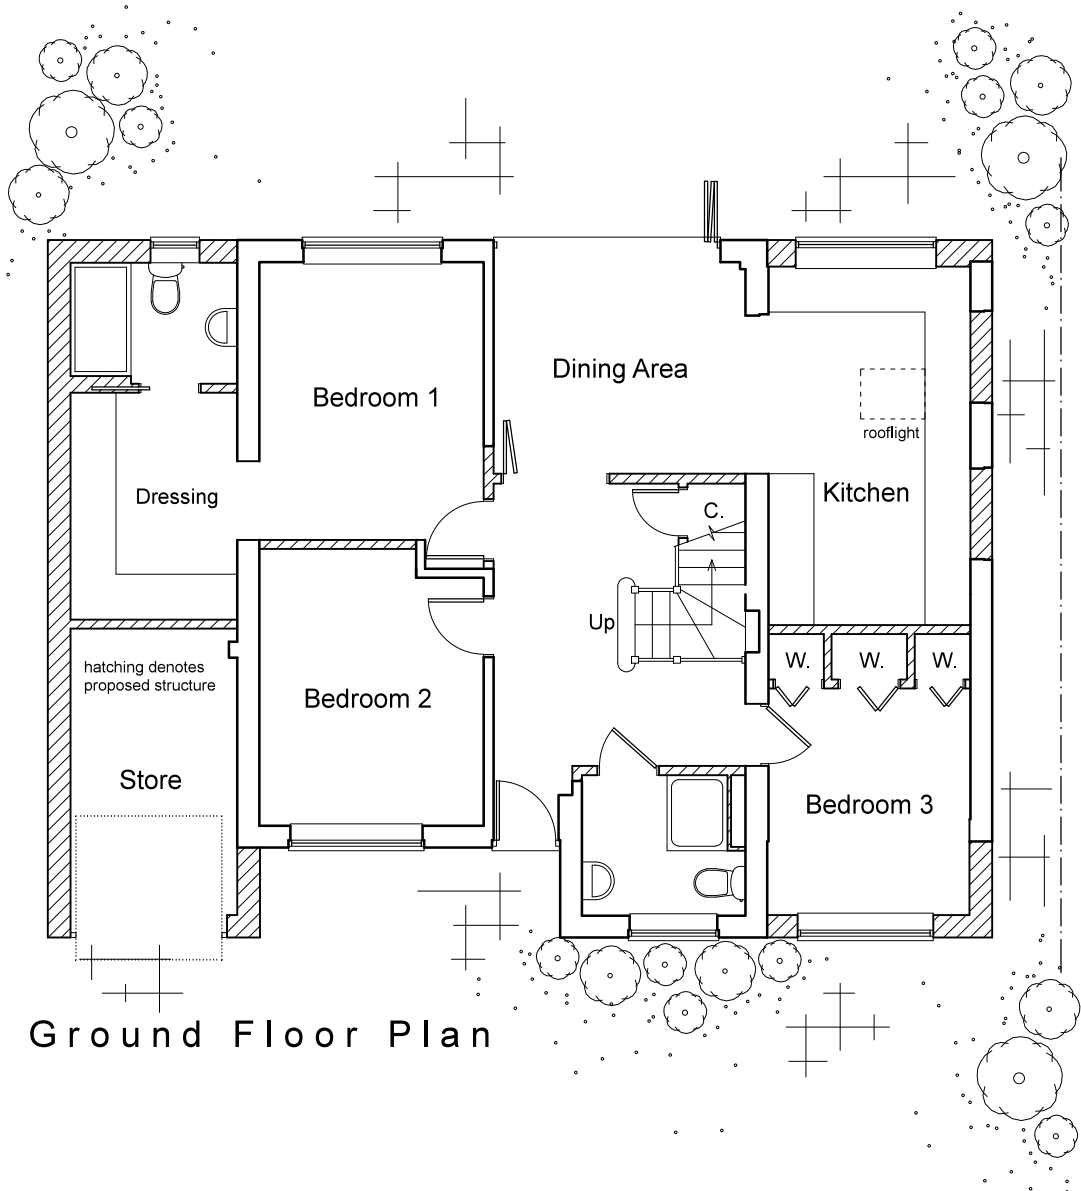

Ground Floor Plan

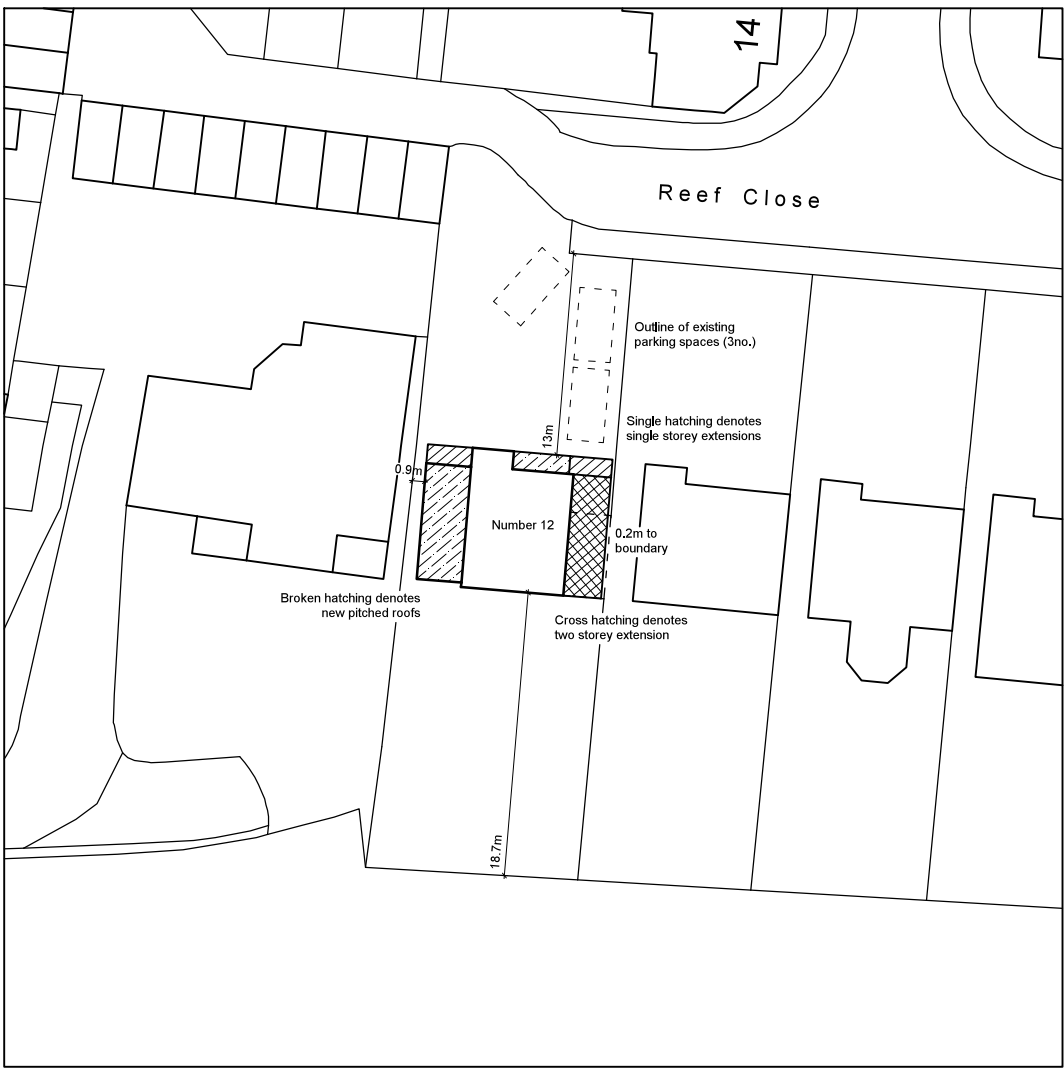

Block Plan
Scale 1 : 5 0 0

0 5 10 metres



0 1 2 3 4 metres

Architectura
Architectural Design & Drawing Service

Proposed Extension and Alterations
at 12 Reef Close, Littlehampton
for Mr and Mrs M Grove

Drawing P10 May 2022 Scale 1:100 / 1:500 @ A3
Planning Drawing - Ground Floor & Block Plan & Elevations