


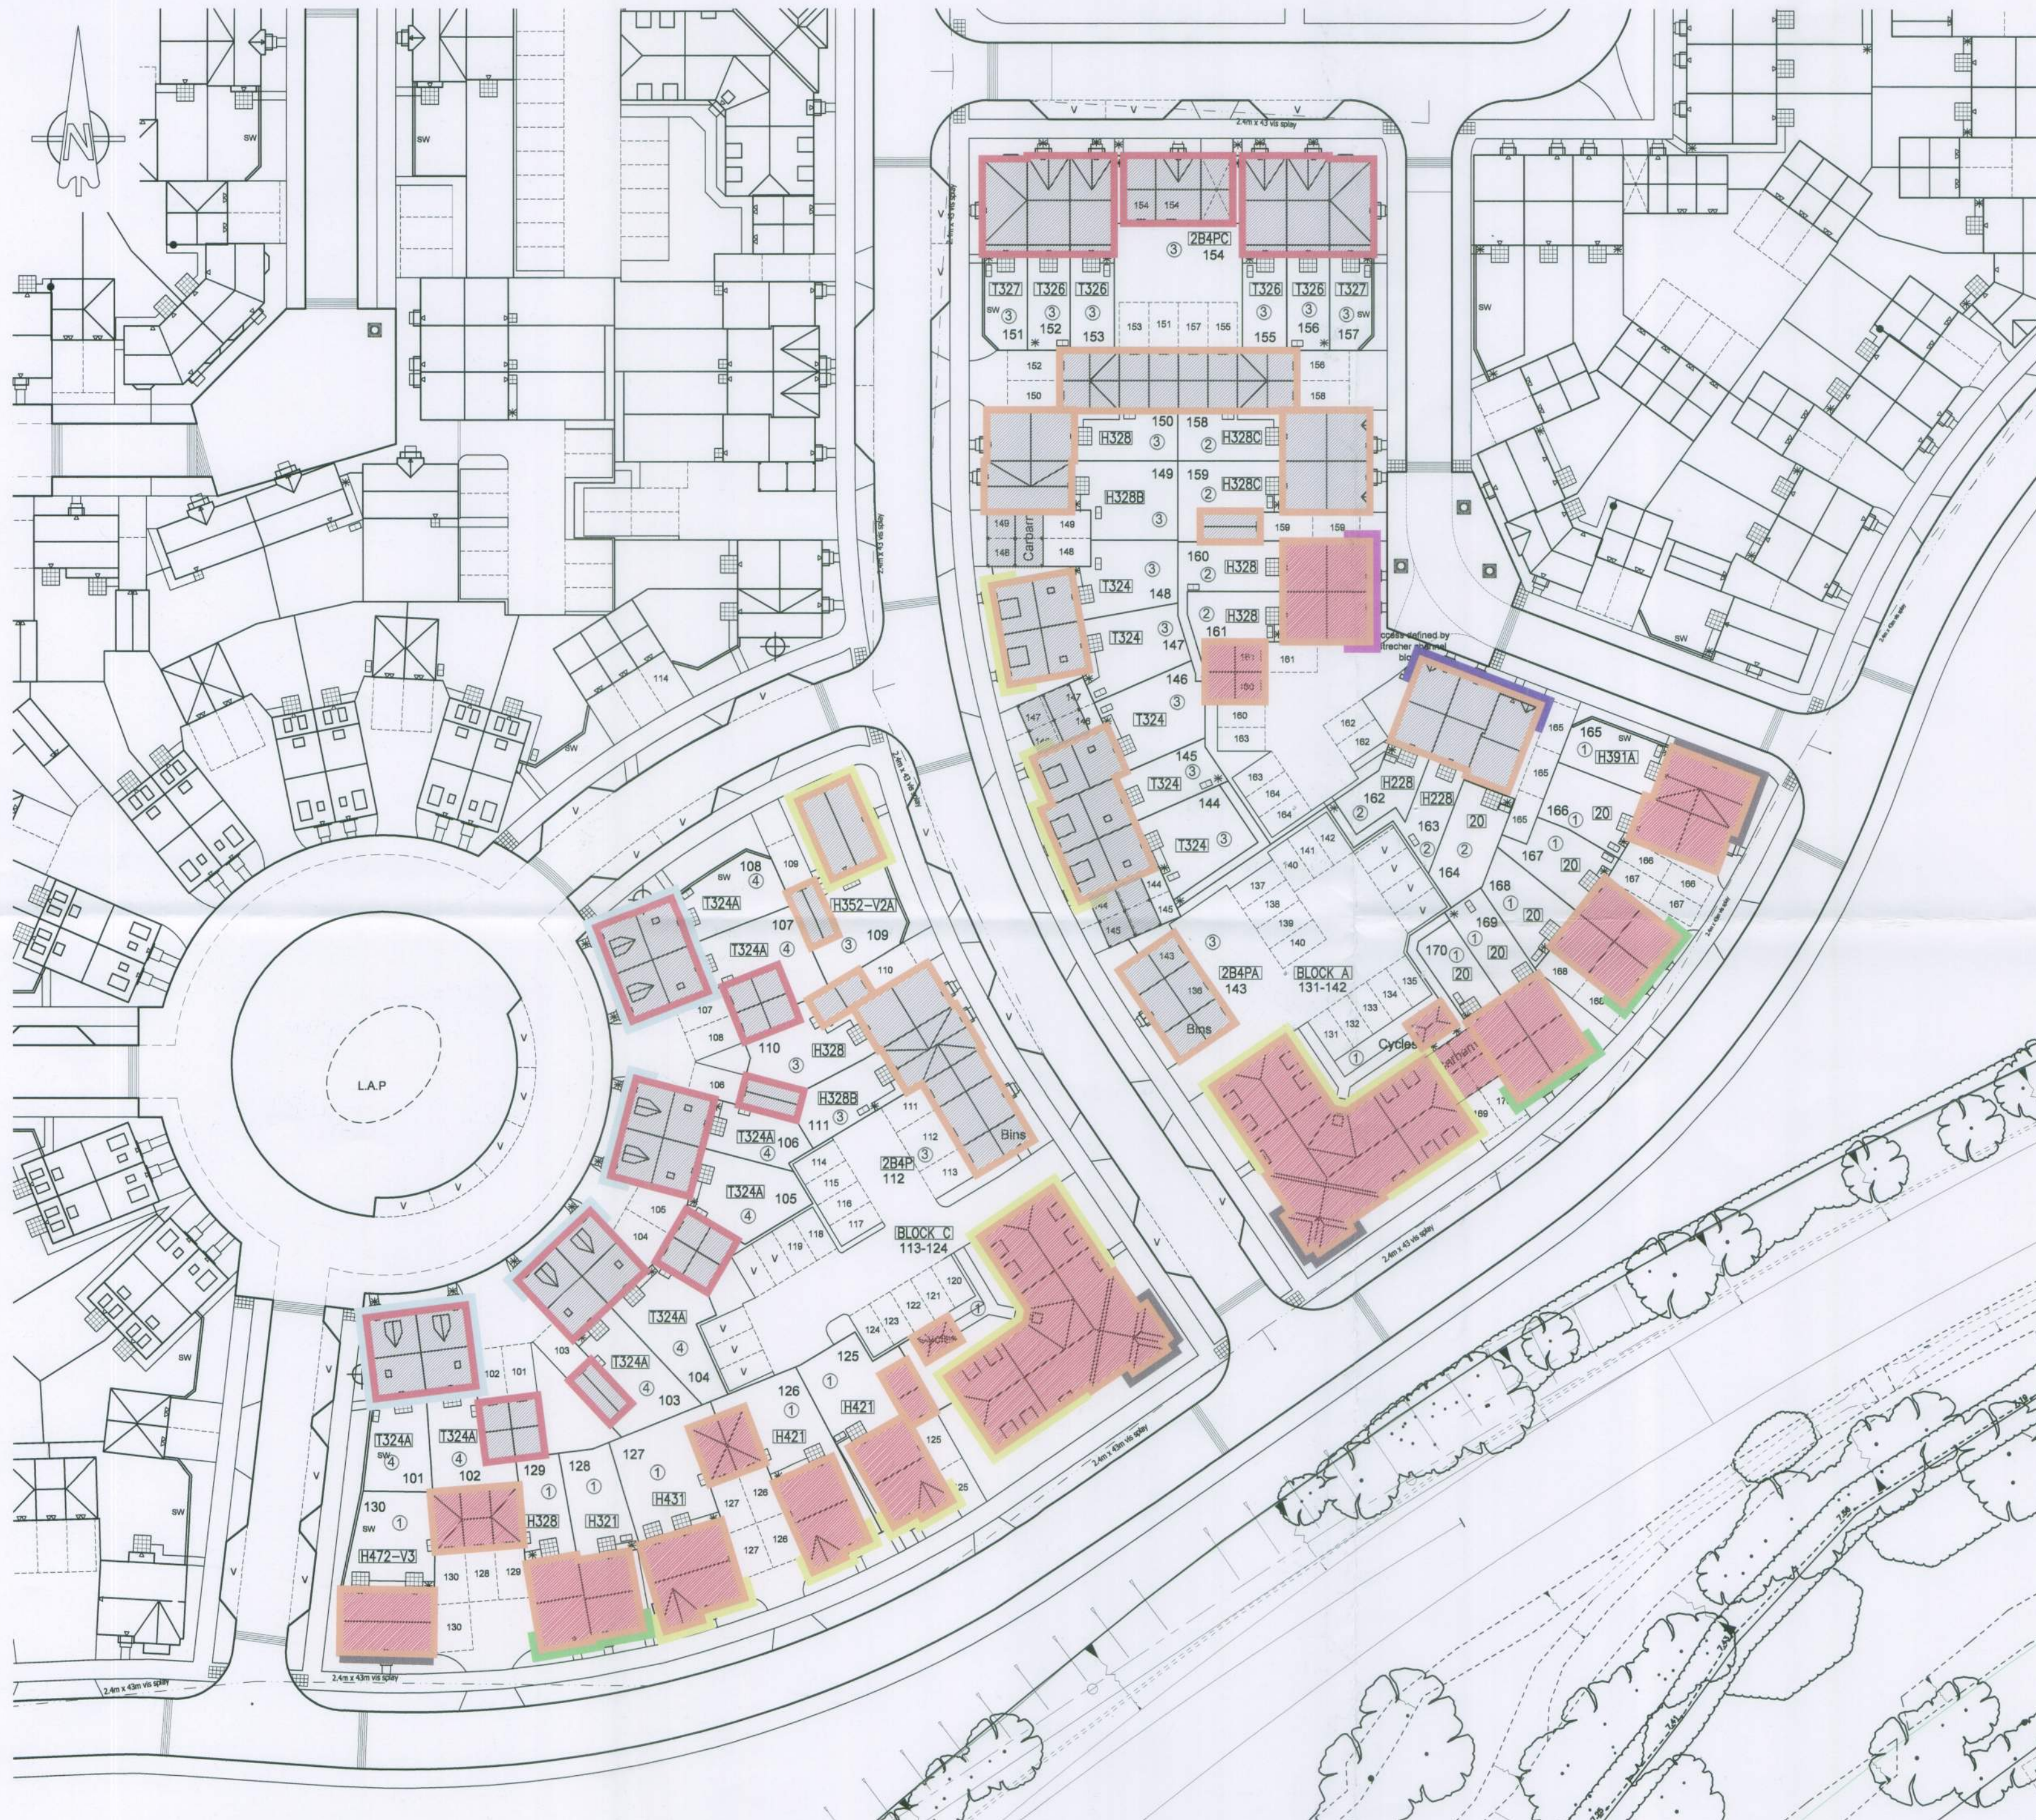

SITE LAYOUT 1:500

Schedule of Accommodation.

Private

Code	Housetype	No.
H472-V3	4 Bed House	1
H421	4 Bed House	2
H431	4 Bed House	1
H352-V2A	3 Bed House	1
H328	3 Bed House	5
H328C	3 Bed House	2
H328B	3 Bed House	1
H321	2 Bed House	1
H228	2 Bed House	2
T324	3 Bed House	5
T324A	3 Bed House	8
T326	3 Bed House	4
T327	3 Bed House	2
2B4P	2 Bed F.O.G.	1
2B4PC	2 Bed F.O.G.	1
Block C	2 Bed Flat	1
	1 Bed Flat	6

50

Affordable *

Code	Housetype	No.
H391A	4 Bed House	1
20	2 Bed House	6
2B4PA	2 Bed F.O.G.	1
Block A	2 Bed Flat	6
	1 Bed Flat	6

20

TOTAL 70

① Elevational style reference

- Dark Red multi stock brick with red multi contrasting brick
- Red multi stock brick with dark red multi contrasting brick
- Knapped flint
- Through colour render in Cream
- Through colour render in white
- Boarding in white
- Boarding in blue
- Tile hanging in dark red
- Concrete interlocking slate in dark grey
- Concrete interlocking plain tiles in dark red

B	23.1.13	Minor amendments in line with planners comments.	BAS	DGP
A	18-10-13	Amended in line with revised Planning Layout.	DGP	DGP
Rev.	Date	Description	Drawn	Checked



Project
Courtwick
Littlehampton
Drawing Title
Extenal Finishes Layout
Phase 1B / 2

Scale 1:500 @ A2
Date Aug 2013
Drg.No. P802/BEL/PH1/03
Drawn BAS
Checked DGP
File P802-Ph 1B Layout
Drawing Status
Rev. B
PLANNING

AAP Architecture Ltd, Unit A, Monument Business Centre, Monument Way East, Woking, Surrey GU21 5LY. Tel: 01483 727345 Fax: 01483 727375
Web: www.aap-arc.co.uk E-mail: projects@aap-arc.co.uk

This drawing is the copyright of AAP Architecture Ltd.