


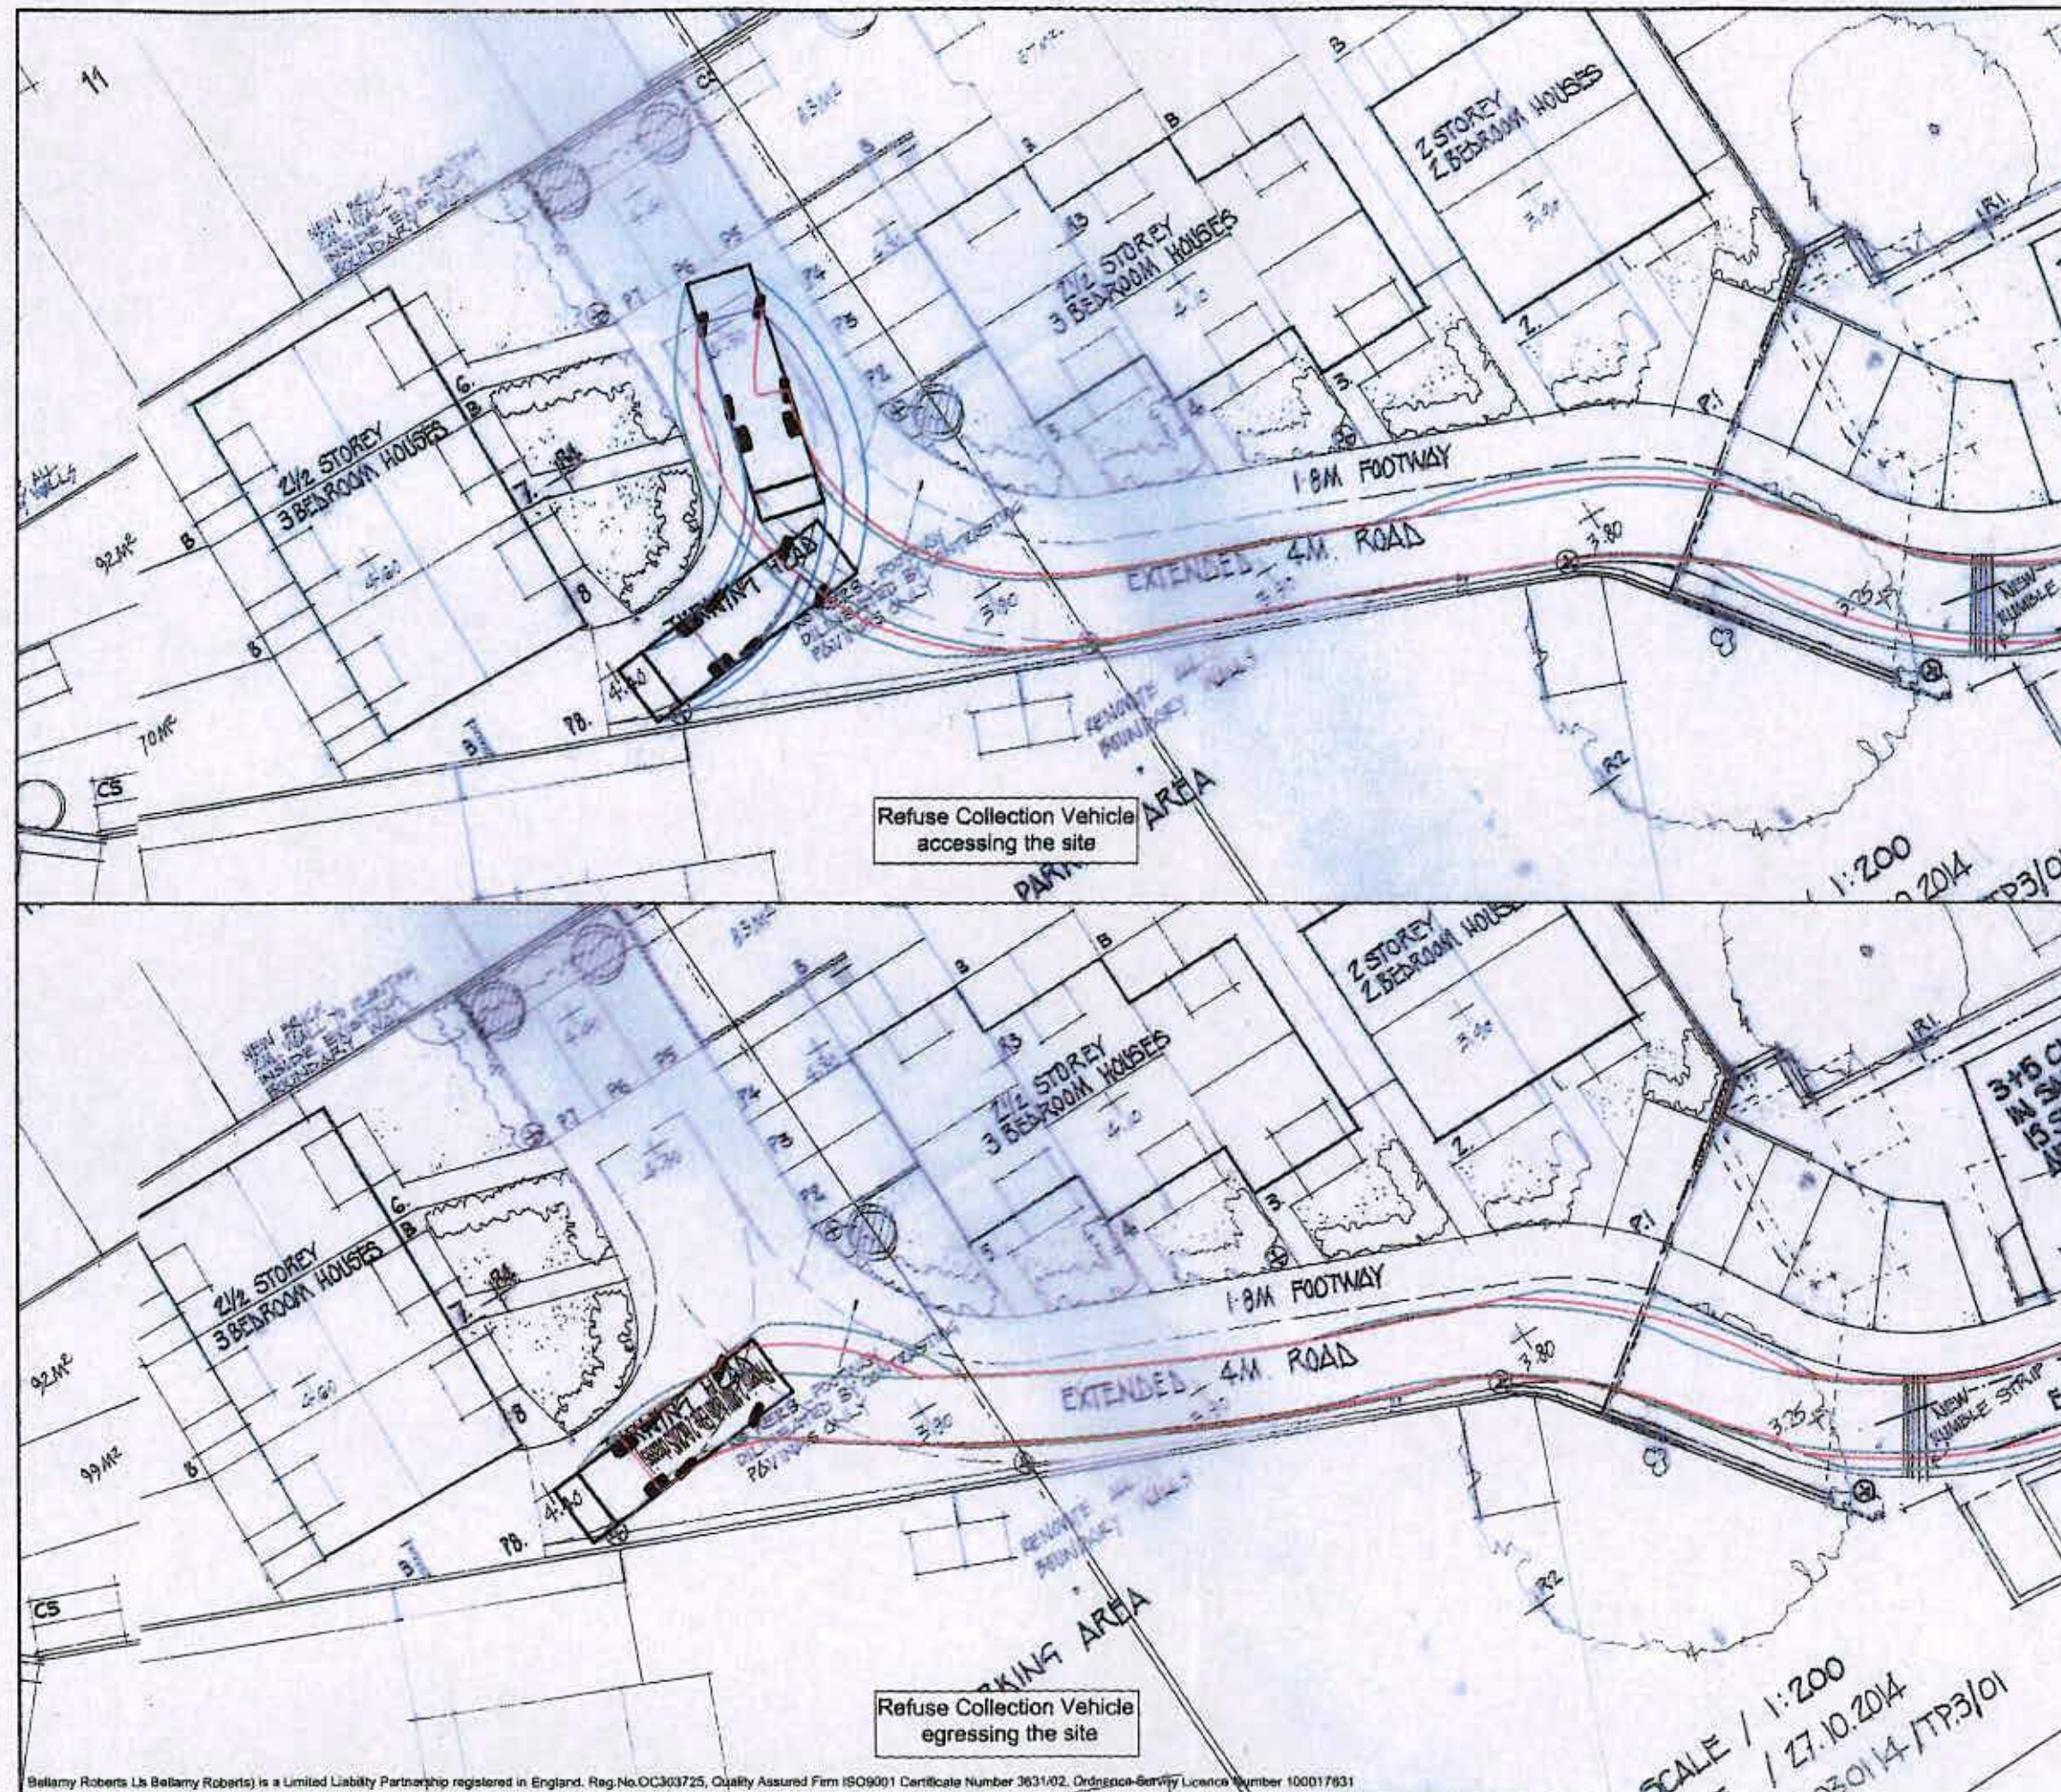

Notes

1. The swept path illustrated is generated by the vehicle dimensioned below that has rear axle steering.

Phoenix 2-18W (with Elite 2 8x2MS chassis)
 Overall Length 9.620m
 Overall Width 2.530m
 Overall Body Height 3.211m
 Min Body Ground Clearance 0.416m
 Track Width 2.530m
 Lock to Lock Time 4.00s
 Kerb to Kerb Turning Radius 9.550m

C	Swept Path Amended	J	J	J
B	Schemes Updated	AB	AB	AB
A	Minor amendments	CF	CF	CF
AMENDMENT		DATE	DATE	DATE

Clover House
 Western Lane
 Odham
 Hampshire, RG29 1TU

Tel: 01256 703356
 Fax: 01256 704934
 Email: info@bellamyroberts.co.uk

Client: Graham Nicolls Limited

Address: The Old Dairy, Little Hampton

Title: Refuse Collection Vehicle accessing the site, turning and egressing

DRAWN BY GPW	DESIGN BY GPW	CHK BY ITR
DATE 16/05/14	DATE 27.10.2014	DATE 23/01/14
SCALE 1:250 @ A3	4429/202	C

Bellamy Roberts Ltd Bellamy Roberts is a Limited Liability Partnership registered in England. Reg.No.OC303725, Quality Assured Firm ISO9001 Certificate Number 3631/02, Ordnance Survey Licence Number 100017631

SCALE / 1:200
/ 27.10.2014
23/01/14 / TP3/01