


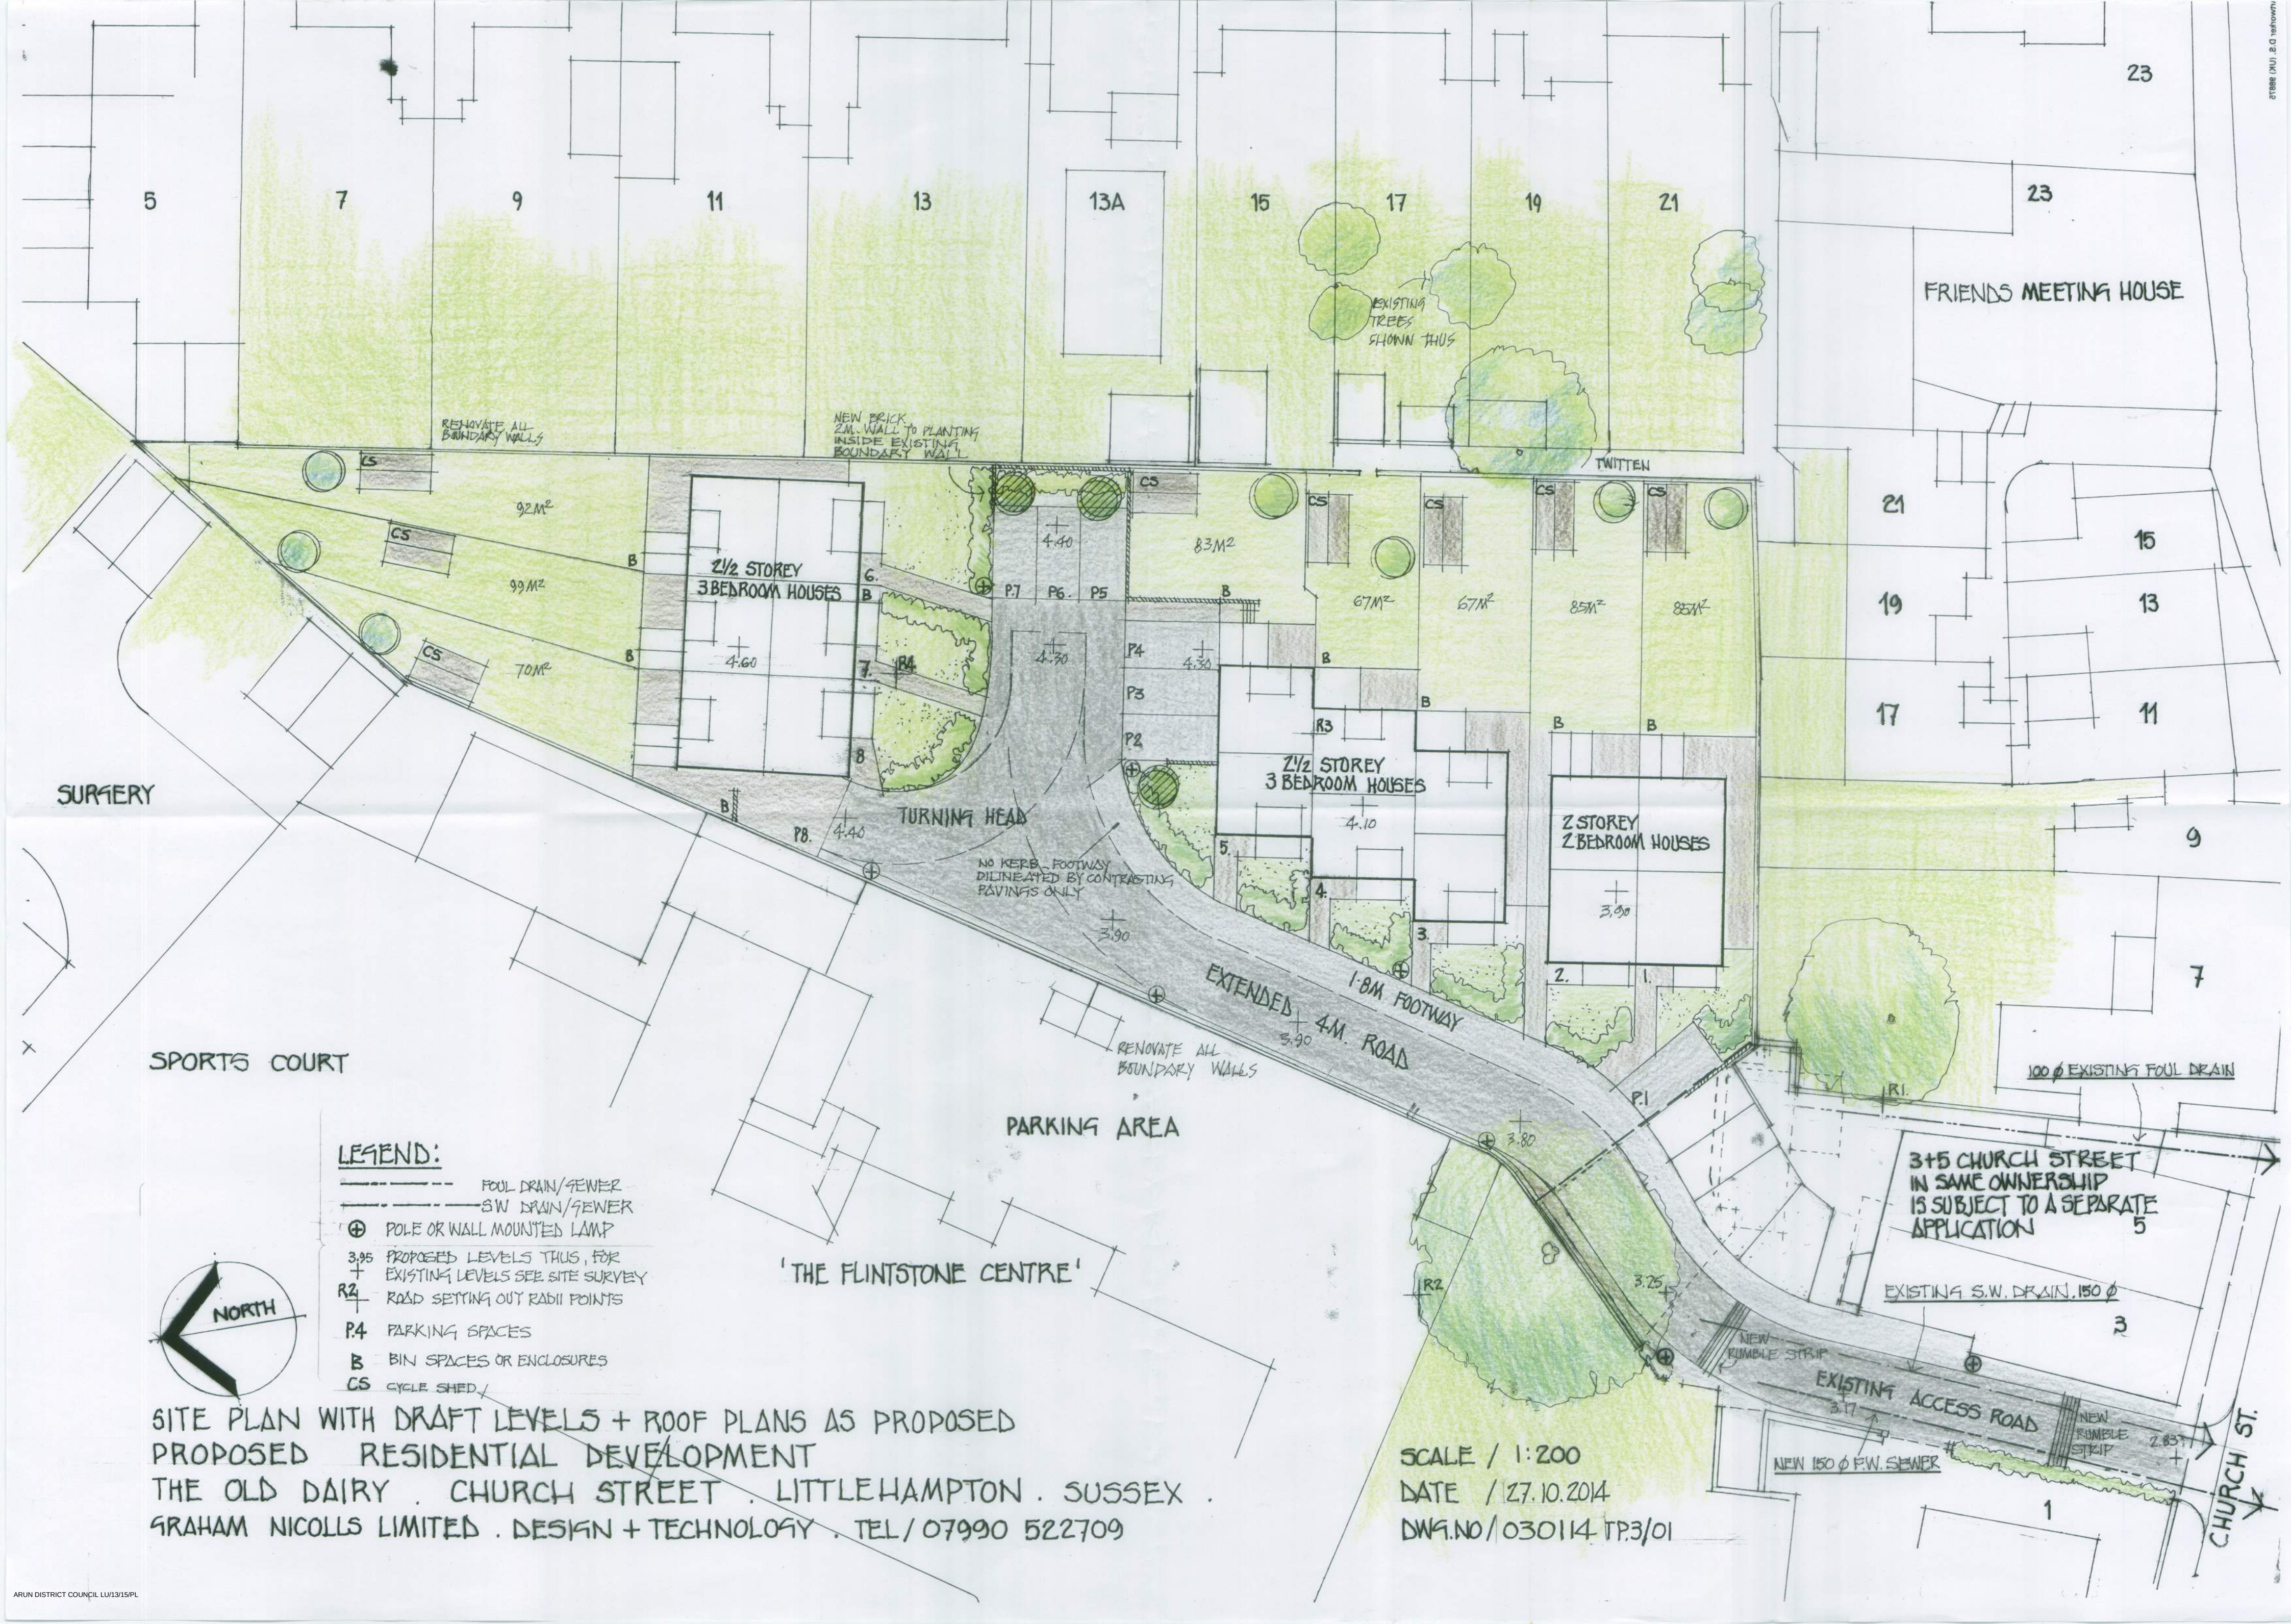

SURGERY

SPORTS COURT

LEGEND:

- FOUL DRAIN/SEWER
- SW DRAIN/SEWER
- POLE OR WALL MOUNTED LAMP
- PROPOSED LEVELS THUS, FOR EXISTING LEVELS SEE SITE SURVEY
- ROAD SETTING OUT RADII POINTS
- P4 PARKING SPACES
- B BIN SPACES OR ENCLOSURES
- CS CYCLE SHED



SITE PLAN WITH DRAFT LEVELS + ROOF PLANS AS PROPOSED
PROPOSED RESIDENTIAL DEVELOPMENT
THE OLD DAIRY . CHURCH STREET . LITTLEHAMPTON . SUSSEX .
GRAHAM NICOLLS LIMITED . DESIGN + TECHNOLOGY . TEL / 07990 522709

SCALE / 1:200
DATE / 27.10.2014
DWG.NO / 030114 TP3/01

CHURCH ST.