


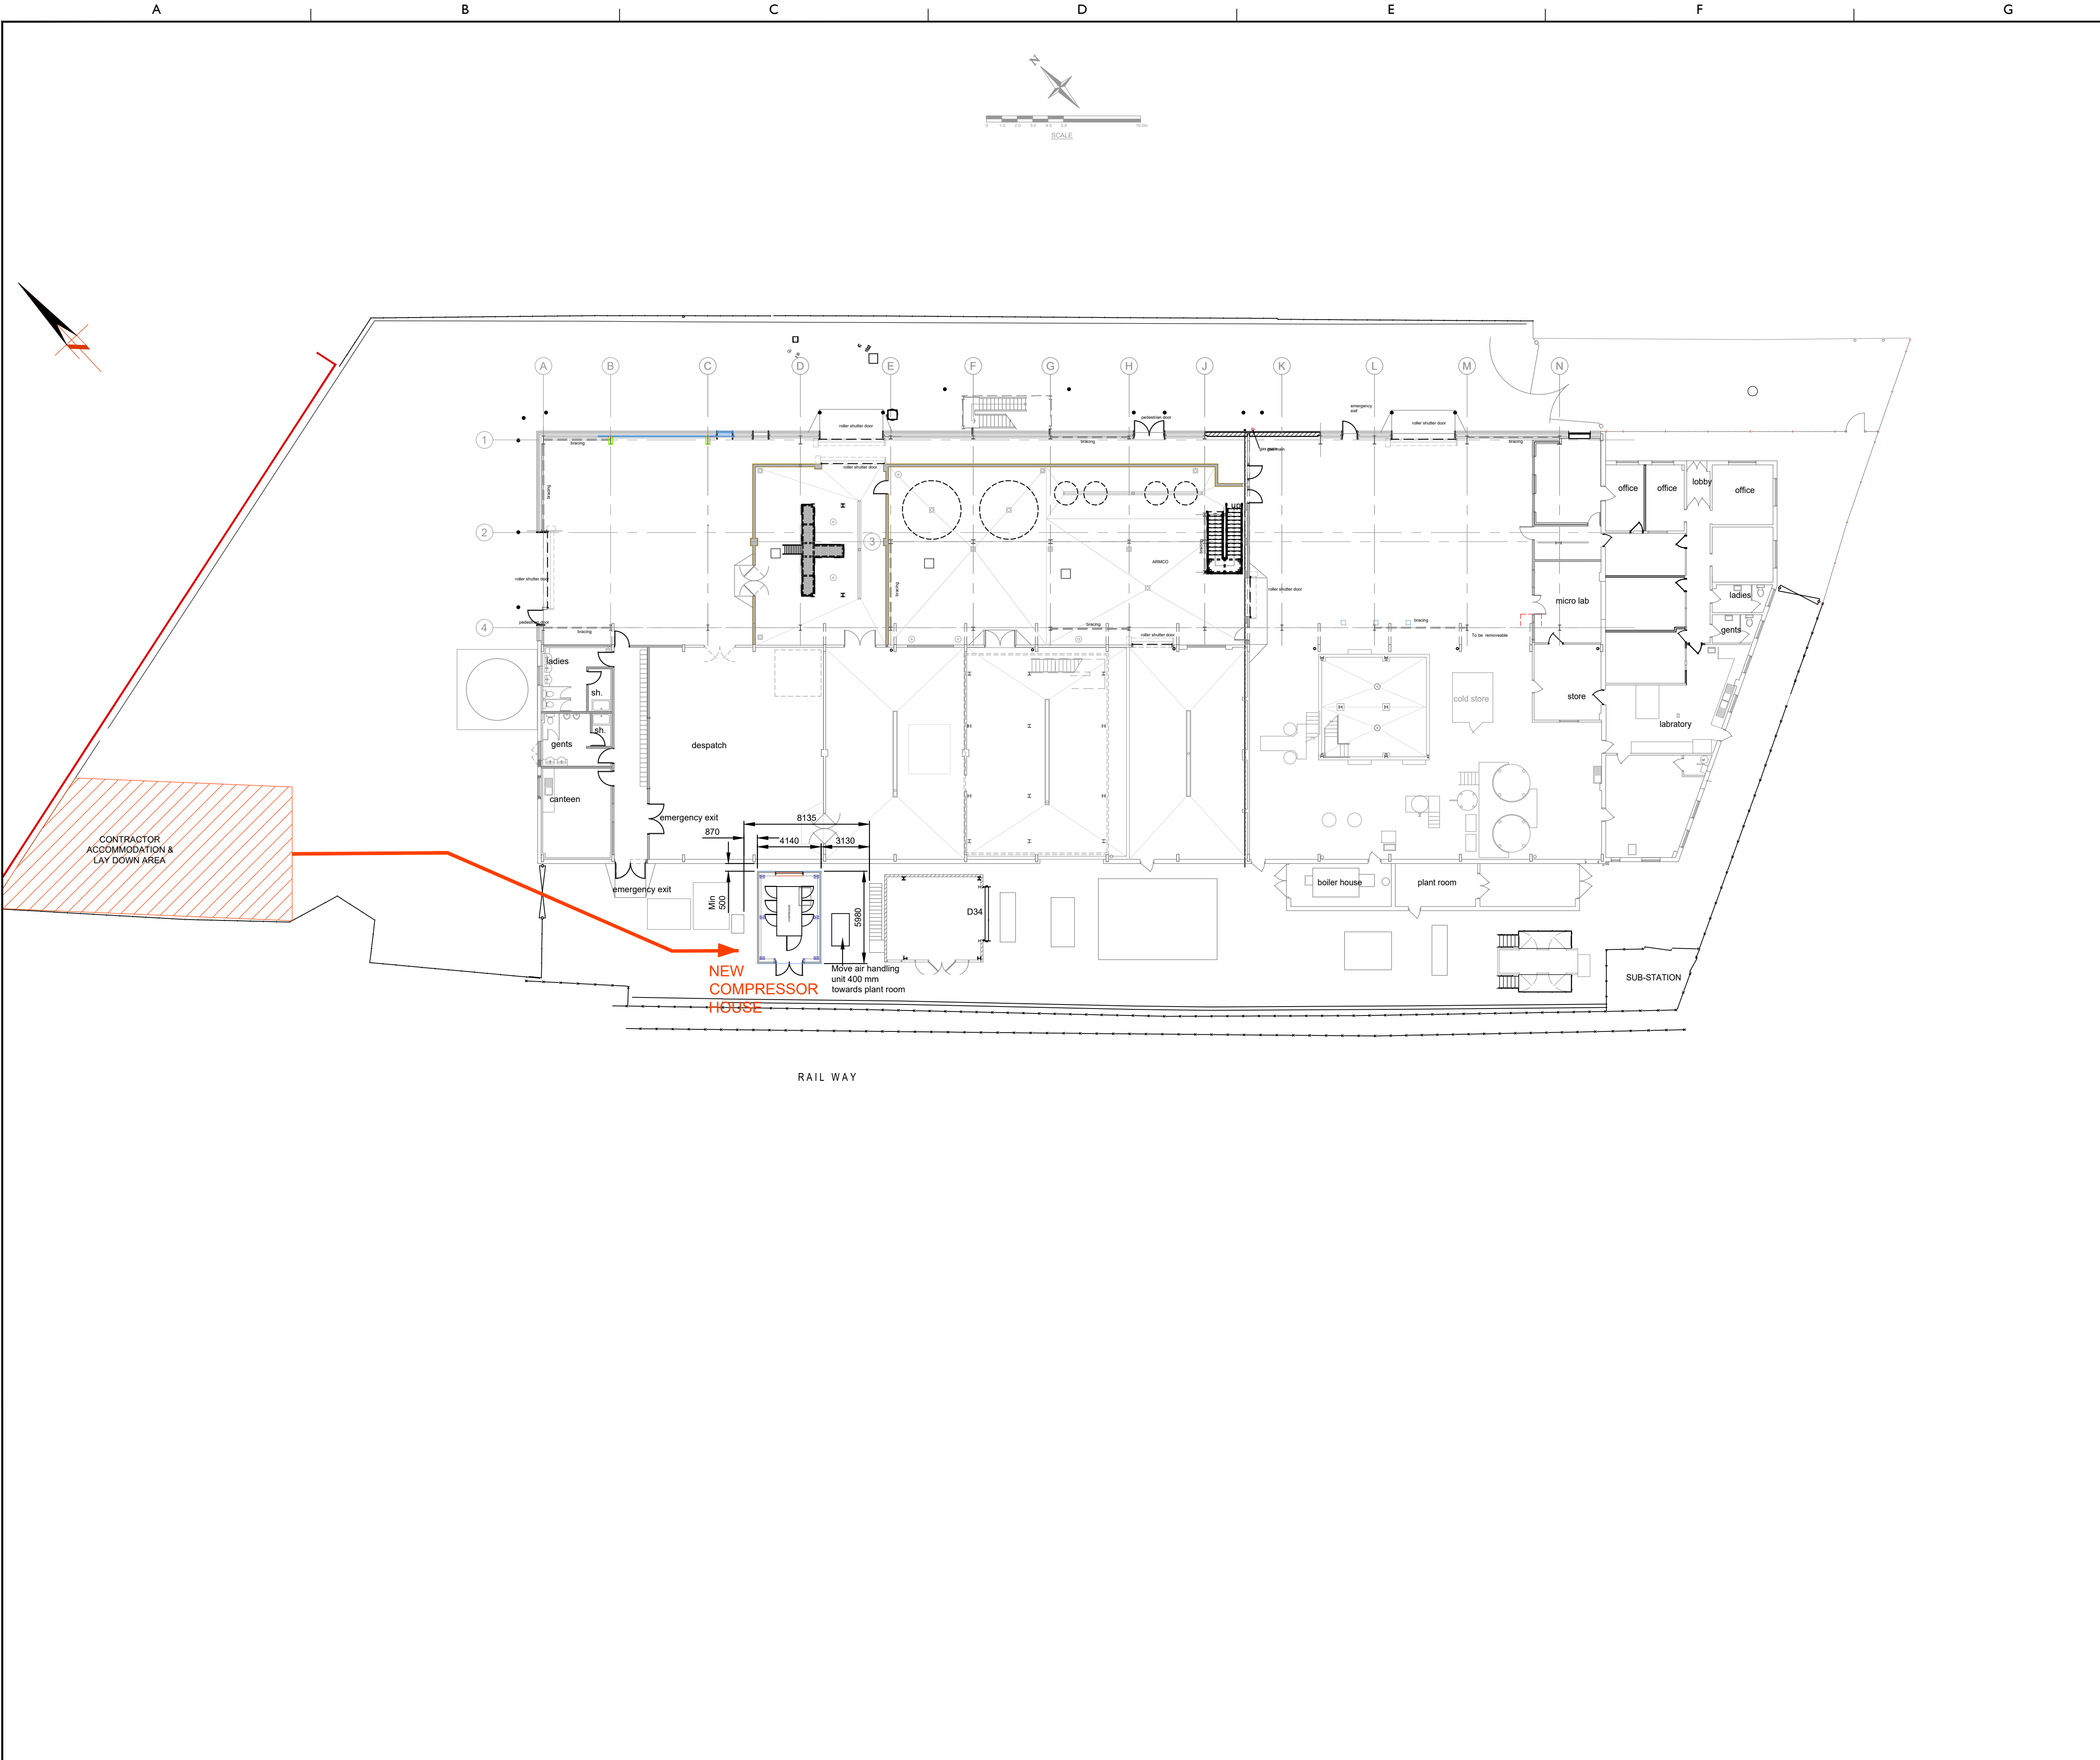

A1		BUILDING & CIVILS	
DRG No.		4058_D 1003	3
THIS DESIGN IS THE PROPERTY OF L.E.S. AND IS NOT TO BE COMMUNICATED TO ANY THIRD PARTY NOR USED FOR ANY PURPOSE OTHER THAN THAT FOR WHICH IT WAS SUPPLIED.			
NOTE: THE DIMENSIONS & DETAILS INDICATED ON THIS DRAWING ARE FOR INFORMATION ONLY ABSTRACTED FROM CLIENT PROVIDED INFORMATION.			
TENDER ISSUE ONLY			
3	Updated to Structural Engineer info SERIAL No. 4058_304466 MB		WH 24/01/18
2	Changed to client info 12/01/18 SERIAL No. 4058_303826 MB		WH 12/01/18
1	INITIAL ISSUE SERIAL No. 4058_303621 MB		WH 11/01/18
Issue		Revision / Serial No.	Sig. Date
Title: SITE LAYOUT PLAN			
Client BASF			
Location LITTLEHAMPTON		Scale 1:200	
Project COMPRESSOR HOUSING		Date 11/01/2018 Drawn MB	
A1		BUILDING & CIVILS	
DRG No.		4058_D1003	3
THIS IS A CAD DRAWING DO NOT ALTER			
lorien engineering solutions A Division of GP Strategies Ltd. Millennium Court, First Avenue, Burton-on-Trent, Staffordshire. DE14 2WH. Tel: 01283 485100 Fax: 01283 485101 e-mail: lorienengineering@gpstrategies.com www.lorienengineering.com consult • design • manage • construct			