


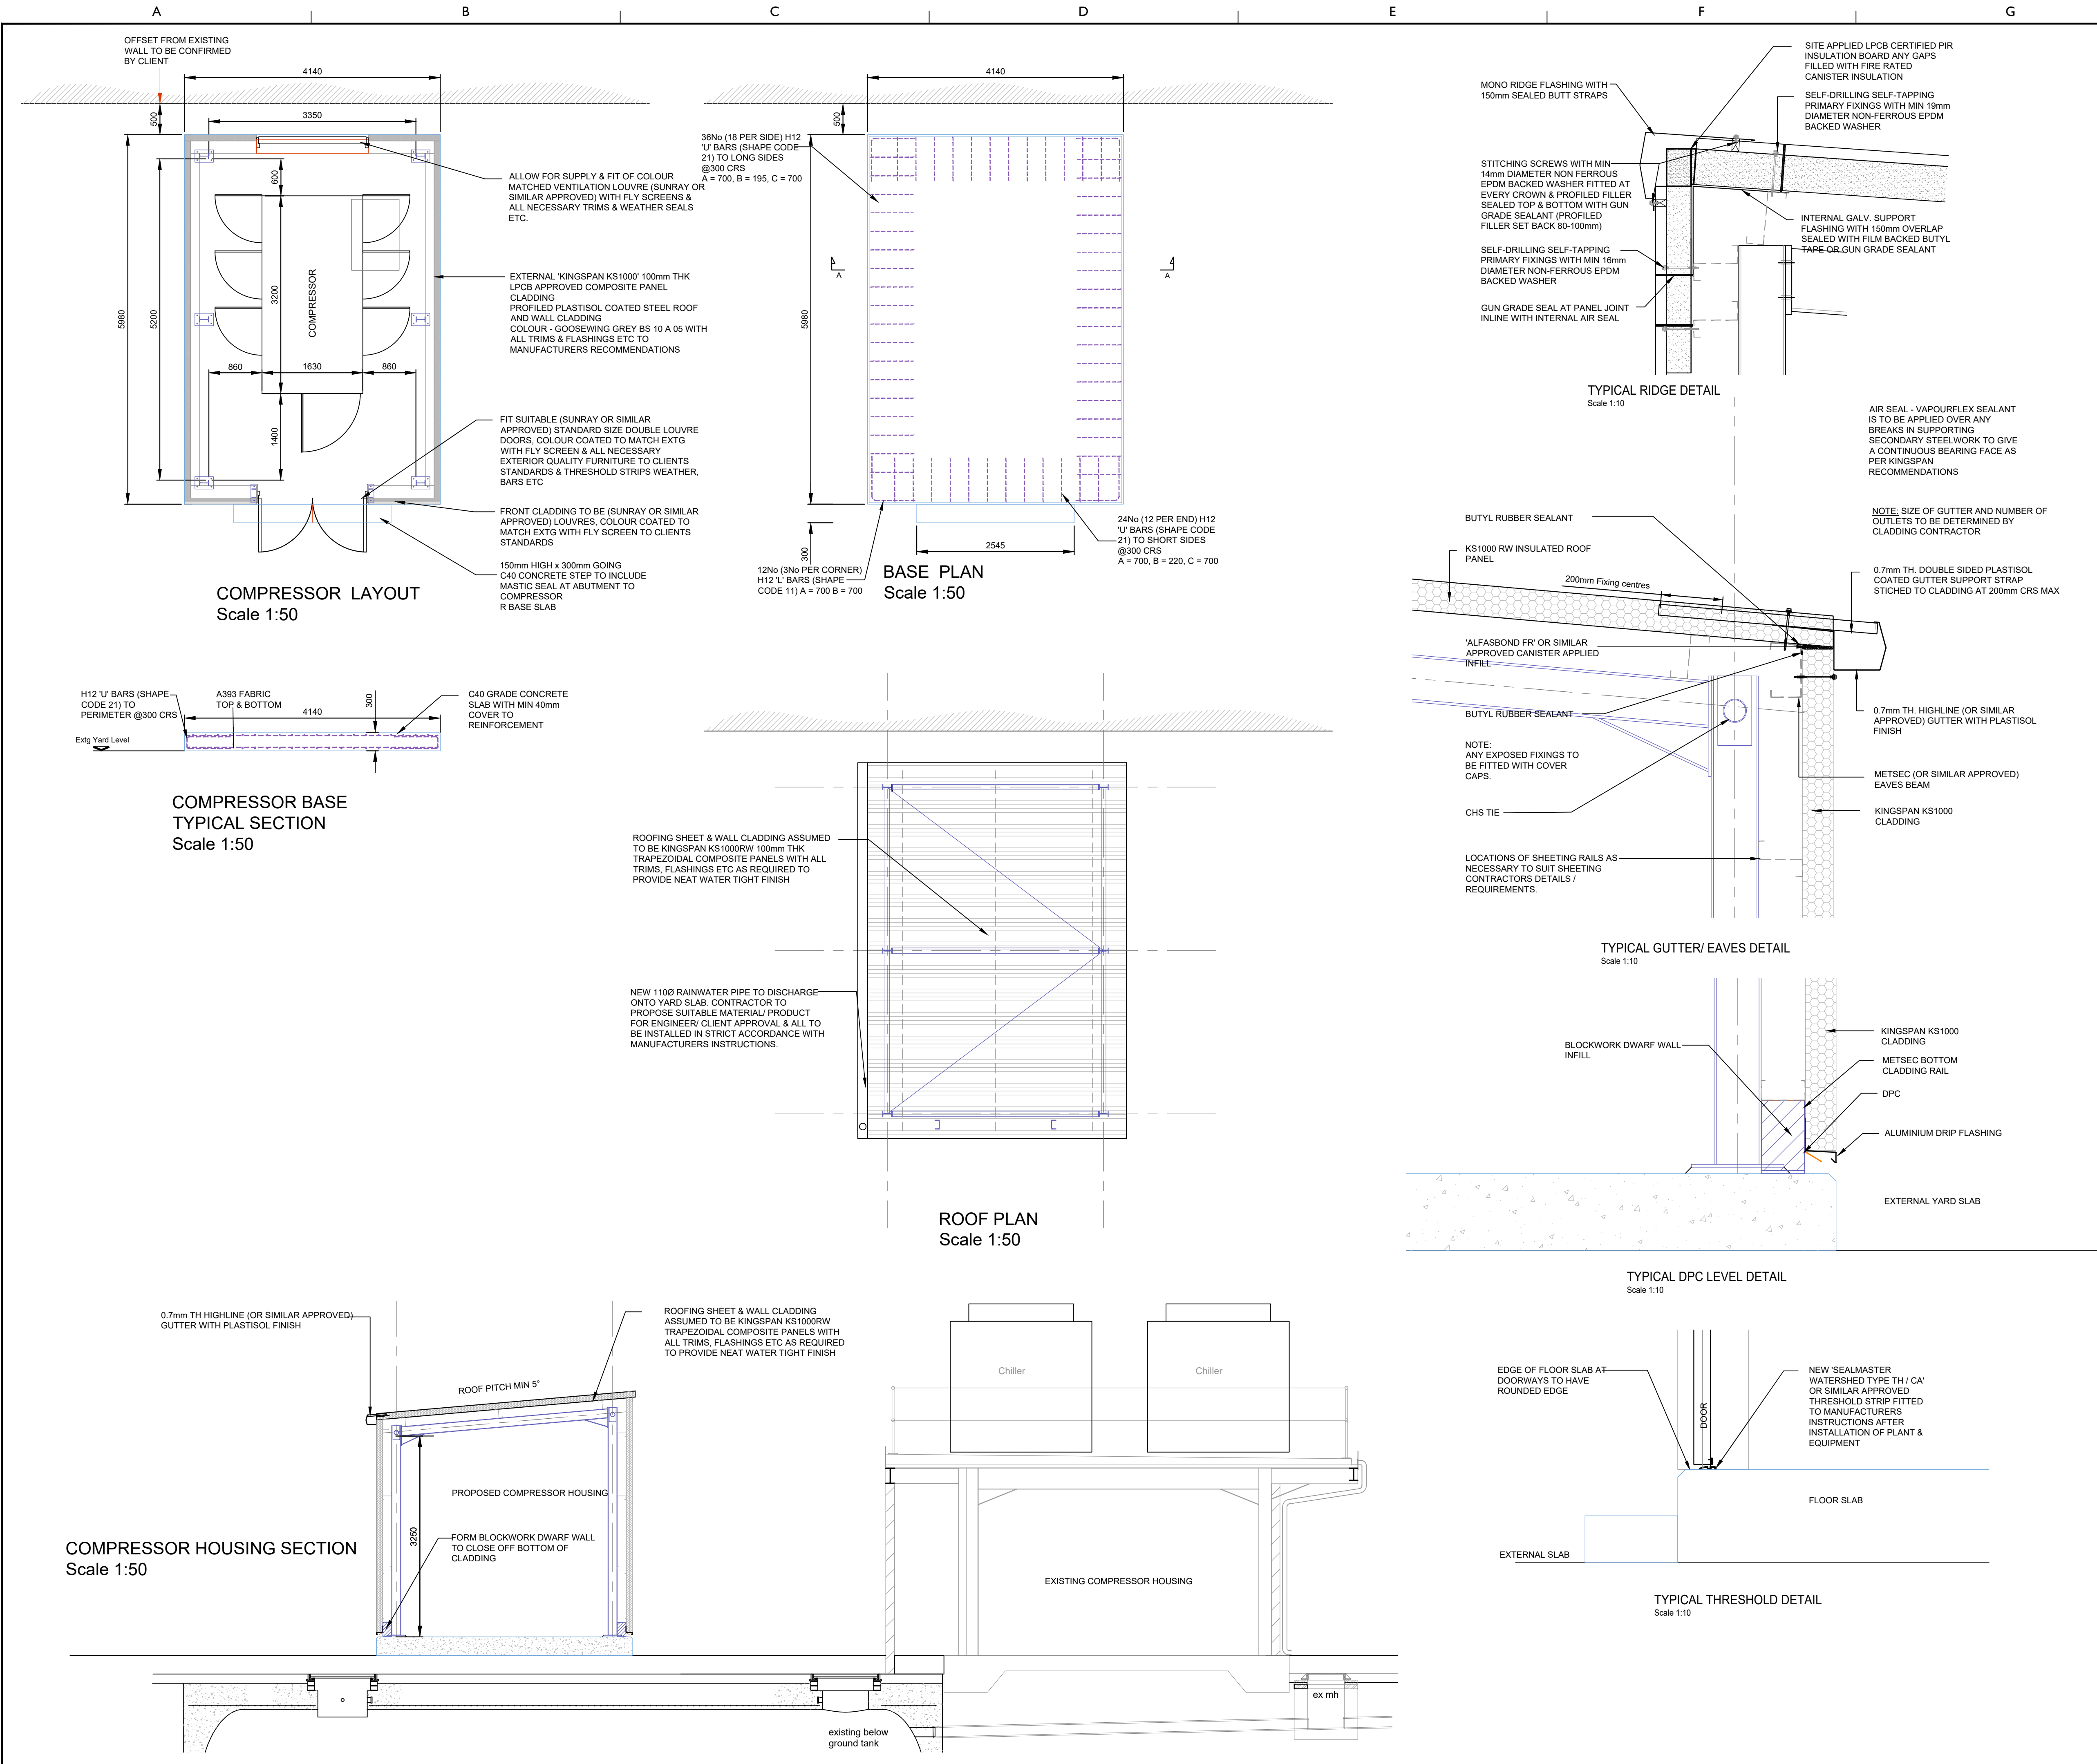

A1	BUILDING & CIVILS	
DRG No.	4058_D 1004	3
THIS DESIGN IS THE PROPERTY OF L.E.S. AND IS NOT TO BE COMMUNICATED TO ANY THIRD PARTY NOR USED FOR ANY PURPOSE OTHER THAN THAT FOR WHICH IT WAS SUPPLIED.		

NOTE:
THE DIMENSIONS & DETAILS INDICATED ON THIS DRAWING ARE FOR INFORMATION ONLY ABSTRACTED FROM CLIENT PROVIDED INFORMATION.

TENDER ISSUE
ONLY

3	Updated to Structural Engineer info	SERIAL No.	4058_304468	MB	WH	24/01/18
2	Changed to client info 12/01/18	SERIAL No.	4058_303798	MB	WH	12/01/18
1	INITIAL ISSUE	SERIAL No.	4058_303622	MB	WH	11/01/18
Issue	Revision / Serial No.	Sig.	Date			

Title:
PROPOSED
GENERAL ARRANGEMENT

Client	BASf	
Location	Littlehampton	Scale 1:50
Project	Harwood Rd Compressor Housing	Date 11/01/18 Drawn MB

A1	BUILDING & CIVILS	
DRG No.	4058_D1004	3

THIS IS A CAD DRAWING DO NOT ALTER

lorien engineering solutions
A Division of GP Strategies Ltd.
Millennium Court, First Avenue,
Burton-on-Trent, Staffordshire. DE14 2WH.
Tel: 01283 485100 Fax: 01283 485101
e-mail: lorienengineering@gpstrategies.com
www.lorienengineering.com
consult • design • manage • construct

