

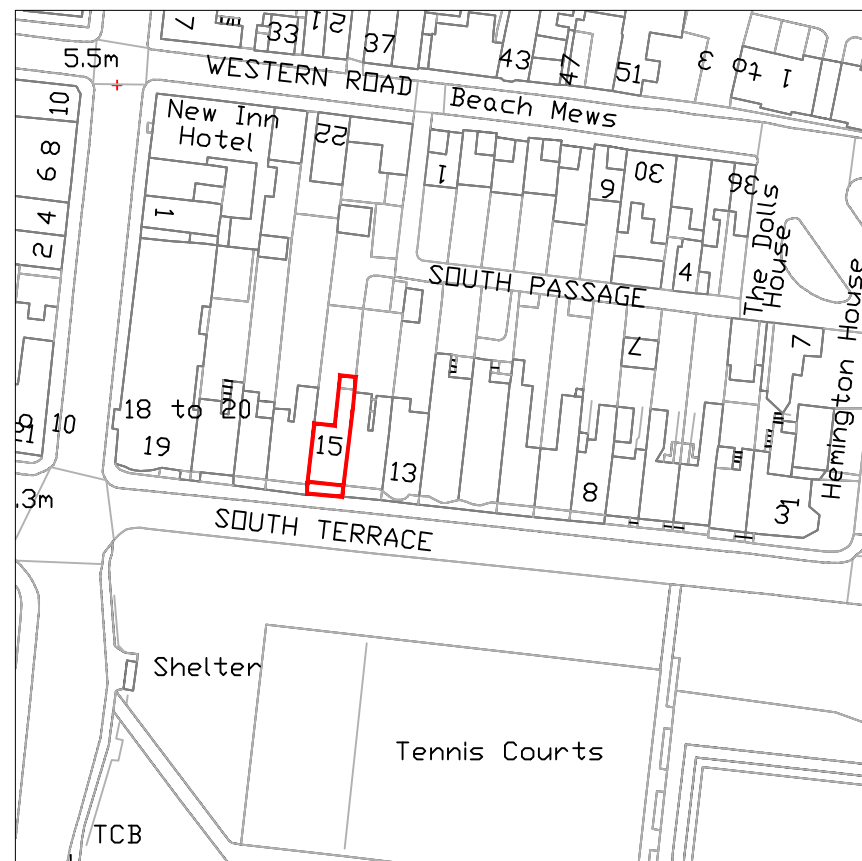


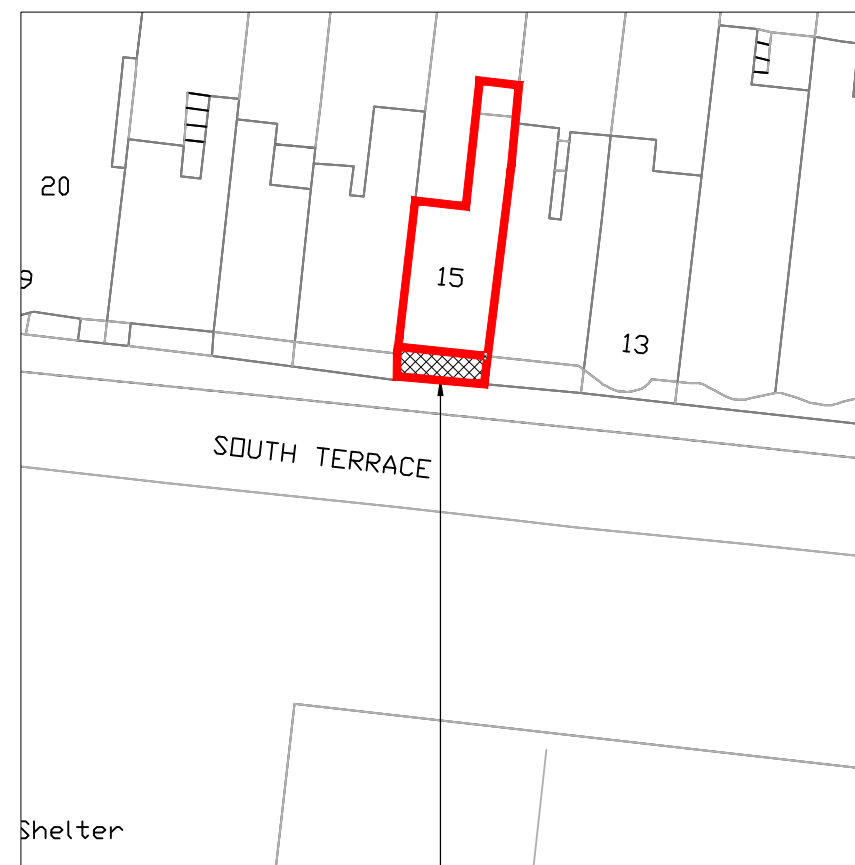


Location Plan.
(1:1250)

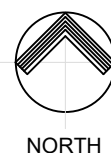

Hatch denotes location
of proposed work

Block Plan.
(1:500)

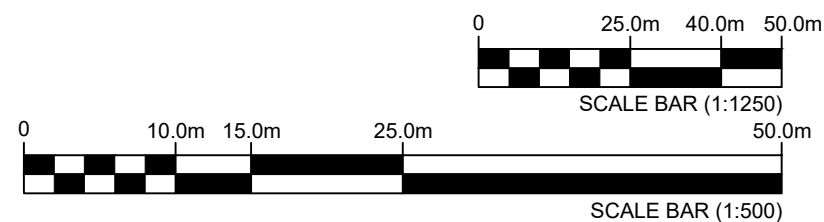

Revision:	Date:	Description:
-	-	-



Florence Chambers
15 South Terrace, Littlehampton
REPAIRS TO BALCONY

Scale(s):	Date:	Engineer:	Checked:
AS SHOWN	APR'19	DDJ	PJG
Project No:	Drawing No:	Revision:	
19052	001	-	