




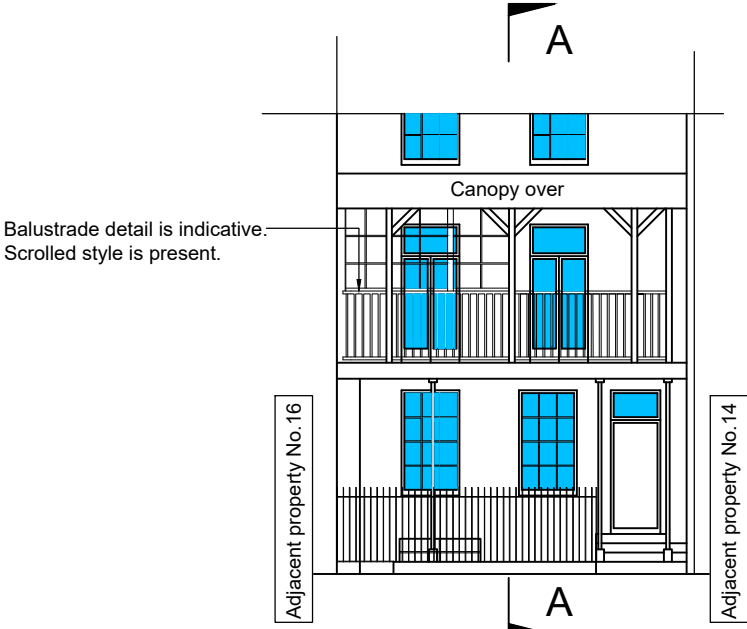


Existing Front Elevation
(1:100)

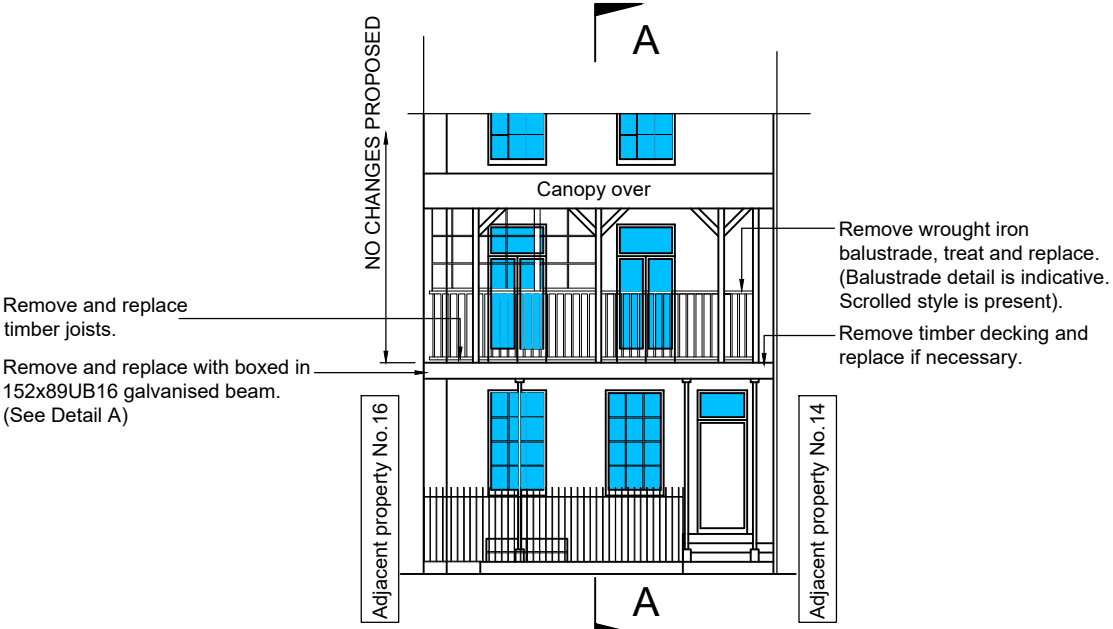

Proposed Front Elevation
(1:100)

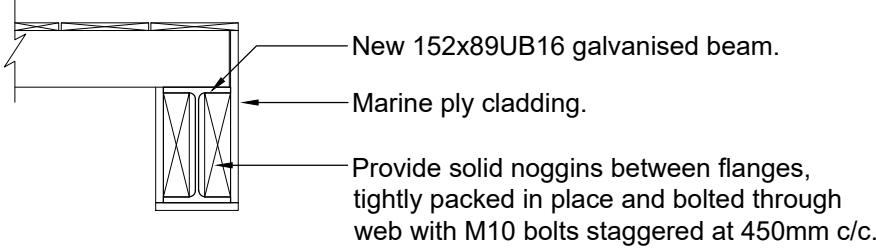

Detail A - Floor Joist to
Beam Connection Detail
(1:10)

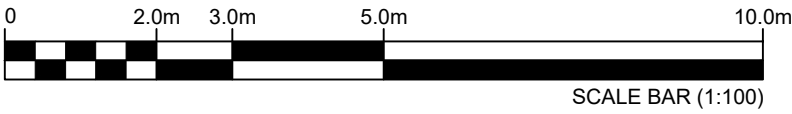

Revision:	Date:	Description:
-	-	-

PHILIP GOACHER ASSOCIATES
Consulting Civil and Structural Engineers
Park House • 122A Newland Road • Worthing • West Sussex • BN11 1LB
TEL: 01903 217723 • EMAIL: mail@pgoacher.co.uk
www.pgoacher.co.uk

Florence Chambers
15 South Terrace, Littlehampton
REPAIRS TO BALCONY

Scale(s): 1:100@A3	Date: APR'19	Engineer: DDJ	Checked: PJG
Project No: 19052	Drawing No: 003	Revision: —	