

Kayvex Windows
1 Duke Street
Littlehampton, , BN17 6EU

Name: Mr & Mrs Ashby
Address:

Date: 18 / 4 / 2019


BASE LAYOUTS

Inside Width: 2800 mm


Inside Depth: 3900 mm

Outside Width: 3000 mm

Outside Depth: 4000 mm

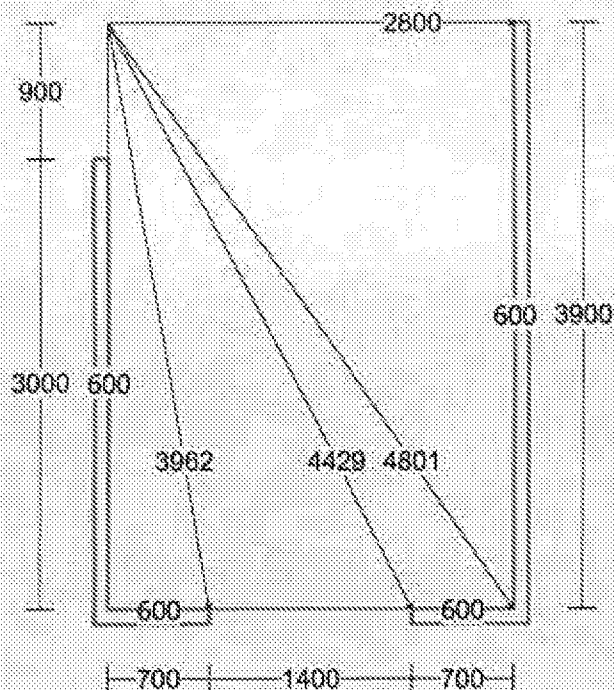

INTERNAL CILL

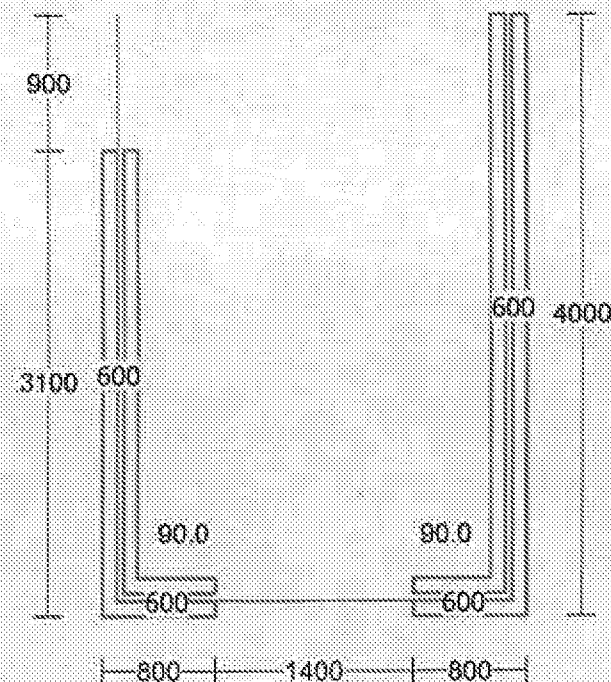

EXTERNAL BRICKWORK

Produced using Vector v8.74R © Windowlink Ltd 2000-2012