


Kayvex Windows
1 Duke Street
Littlehampton, , BN17 6EU


Name: Mr & Mrs Ashby
Address:

Date: 18 / 4 / 2019


CONSERVATORY VIEWS

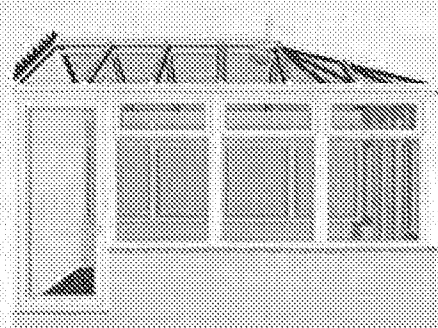


LEFT VIEW

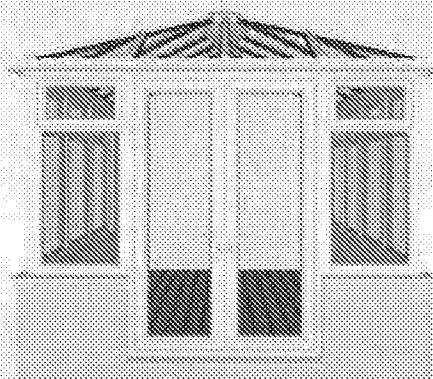


CENTRE VIEW

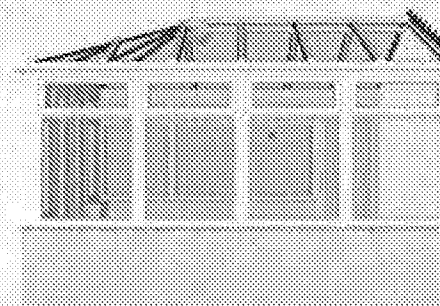


RIGHT VIEW

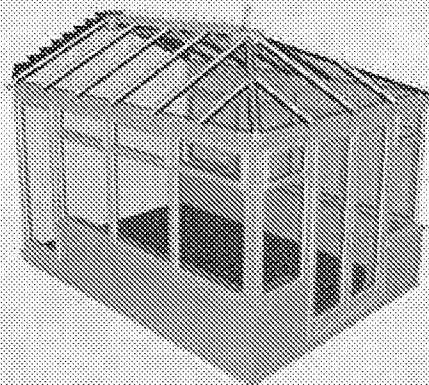

LEFT 3D VIEW

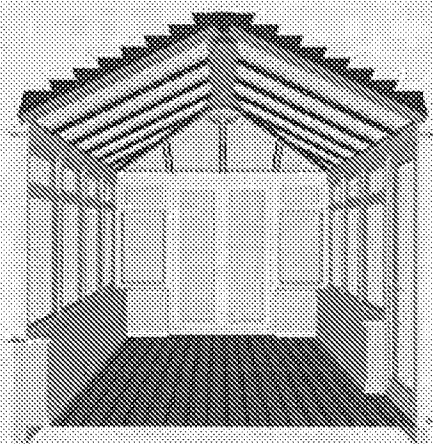


INSIDE VIEW

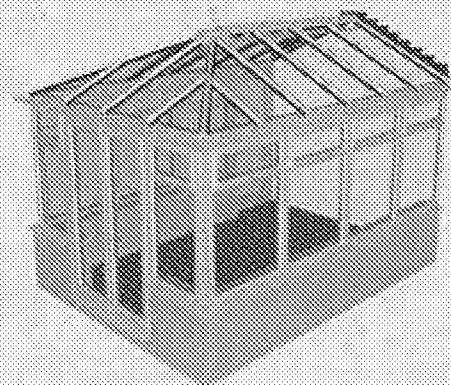


RIGHT 3D VIEW


Produced using Vector v8.74R © Windowlink Ltd 2000-2012

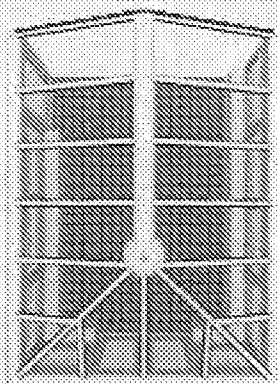


PLAN VIEW

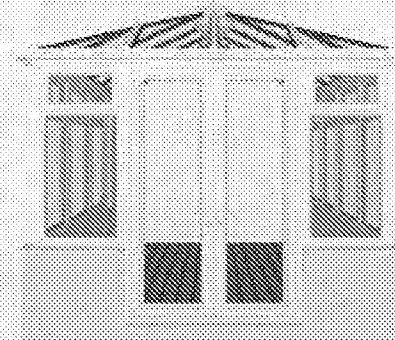

FRONT ELEVATION

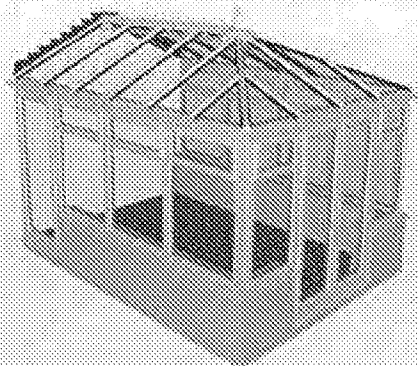

LEFT 3D VIEW

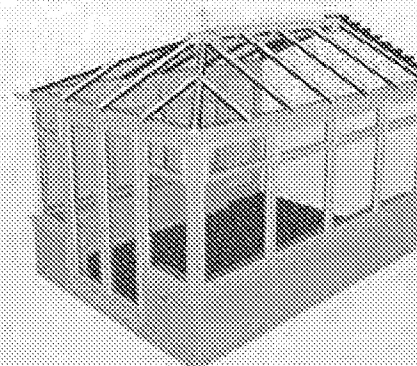


RIGHT 3D VIEW


Prepared for: **Mr & Mrs Ashby**

Width:	3000 mm	Dwarf Wall Ht:	600 mm	Base Area:	12.000 sq.m
Depth:	4000 mm	Frame Ht:	2100 mm	Int Volume:	26.956 cu.m
Ridge Height:	2902 mm	Floor Area:	9.720 sq.m	Ext Volume:	31.116 cu.m


Kayvex Windows
1 Duke Street
Littlehampton, , BN17 6EU

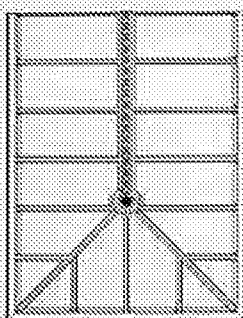


PLAN VIEW Scale 1:100

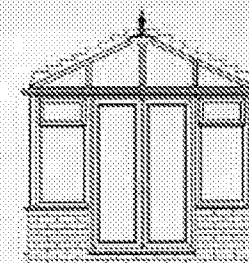

FRONT ELEVATION Scale 1:100

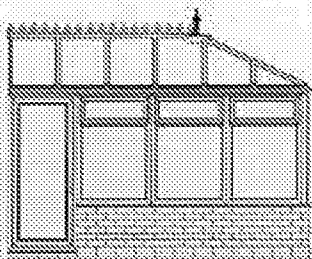

LEFT VIEW Scale 1:100

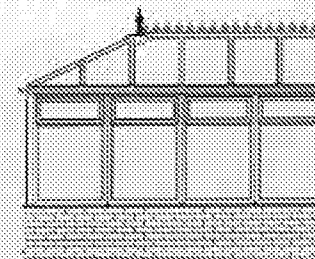

RIGHT VIEW Scale 1:100

Prepared for: Mr & Mrs Ashby

Date: 18 / 4 / 2019

Designers Signature:

O/A Width: 3000 mm O/A Depth: 4000 mm

Gutter Ht: 2100 mm

Roof Pitch: 25.0°

Internal Volume: 26.956 m³


Dwarf Wall Ht: 600 mm

Floor Area: 9.720 m²


Kayvex Windows

1 Duke Street


Littlehampton, , BN17 6EU

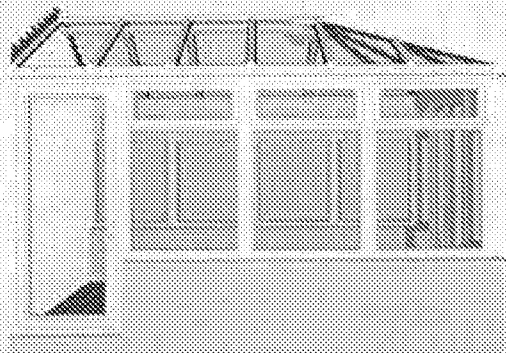


LEFT ELEVATION

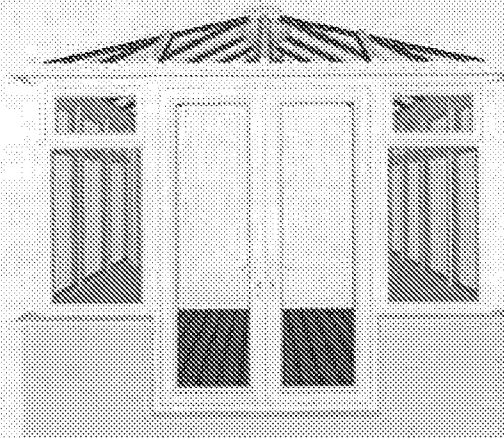


FRONT ELEVATION

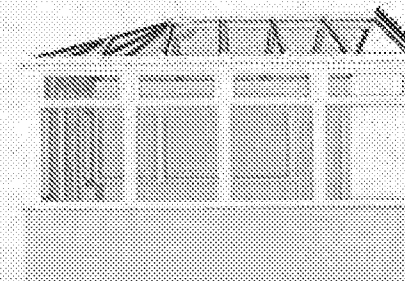


RIGHT ELEVATION

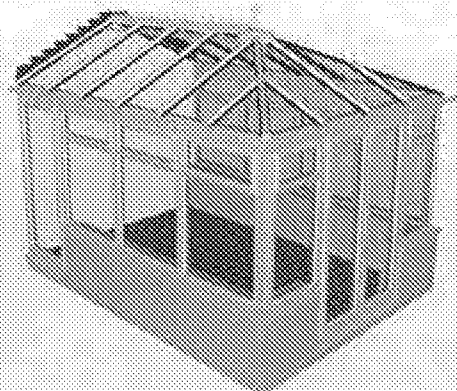

LEFT 3D VIEW

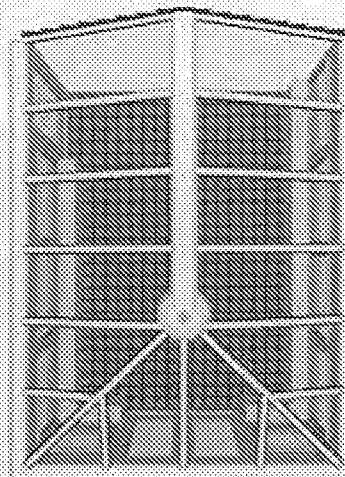

PLAN VIEW

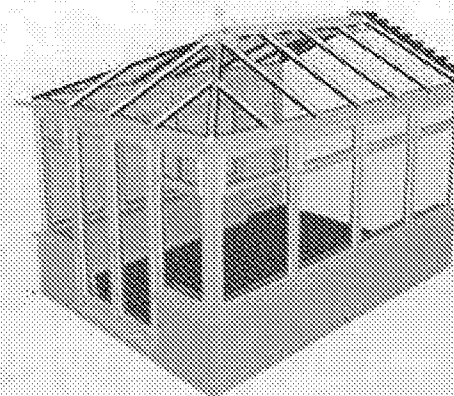

RIGHT 3D VIEW

Prepared for: **Mr & Mrs Ashby**

Date: **18 / 4 / 2019**

No of Views: **Six**

Designers Signature:

O/All Width	: 3000 mm	O/All Depth	: 4000 mm
Roof Pitch	: 25.0°	Ridge Height	: 2902 mm
Frame Height	: 2100 mm	D.W. Height	: 600 mm
		DPC Height	: 150 mm
Floor Area	: 9.720 m ²	Base Area	: 12.000 m ²
Int. Volume	: 26.956 m ³	Ext. Volume	: 31.116 m ³
Int. D.W.Area	: 4.620 m ²	Ext. D.W.Area	: 5.220 m ²

Kayvex Windows
1 Duke Street
Littlehampton, , BN17 6EU