



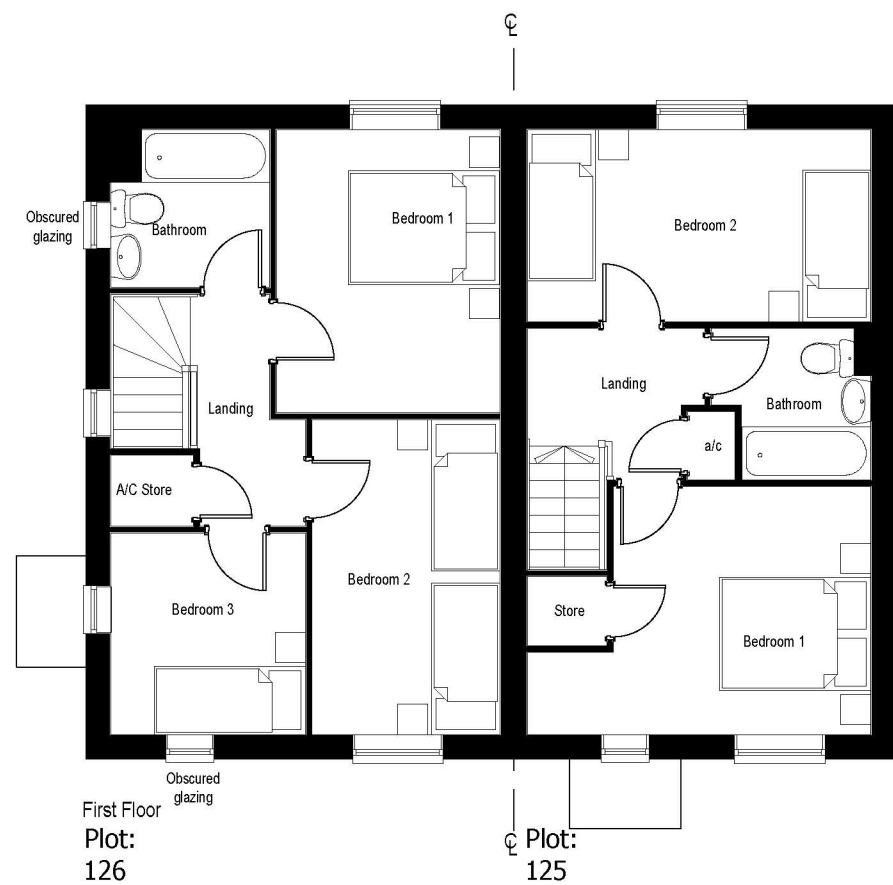

Scale
1:100

Rev			
A	Porch Canopies added.	05.07.17	

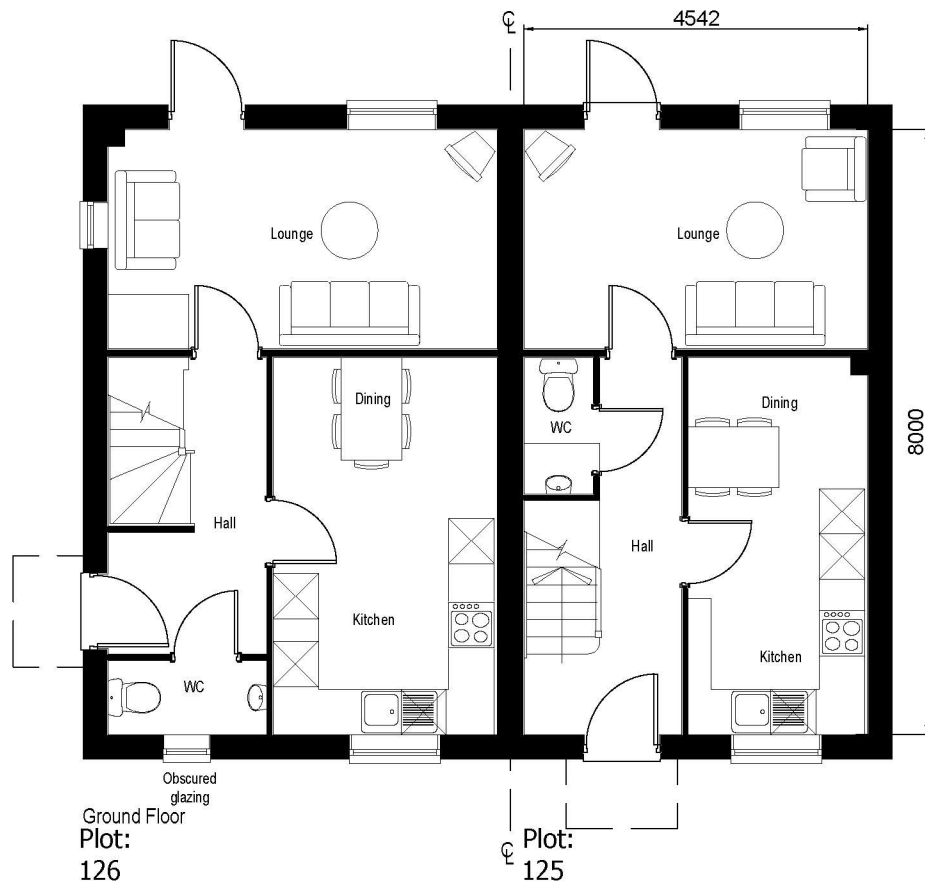

Persimmon Homes Thames Valley
Persimmon House, Knoll Road,
Camberley, Surrey GU15 3TQ
Tel: 01276 908080

Site:	Phase 2 Littlehampton	Date:	February 2017
Scale:	1:100 @ A3	Org No:	F43_FL_WP3520C/2420A_P_101

Drawing Title: WP3520C & WP2420A
Proposed Plans 2of3

Drawing Status:	Submitted	Drawn:	VW
Rev:	A		

APPROVED LU/121/17/RES