



ELEVATIONS

SCALE 1:50

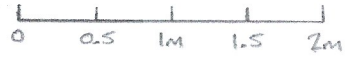

REAR

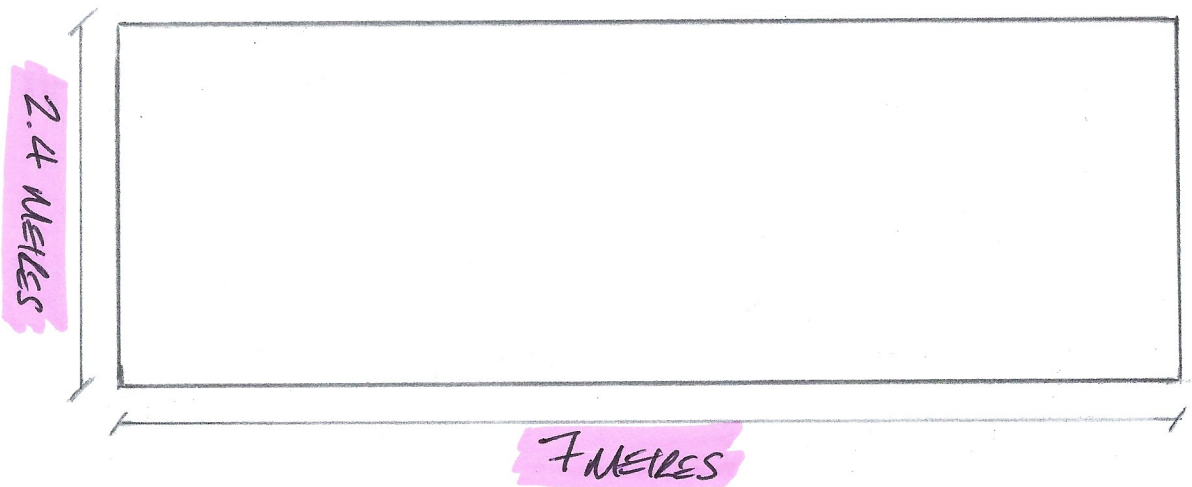

SIDE

