




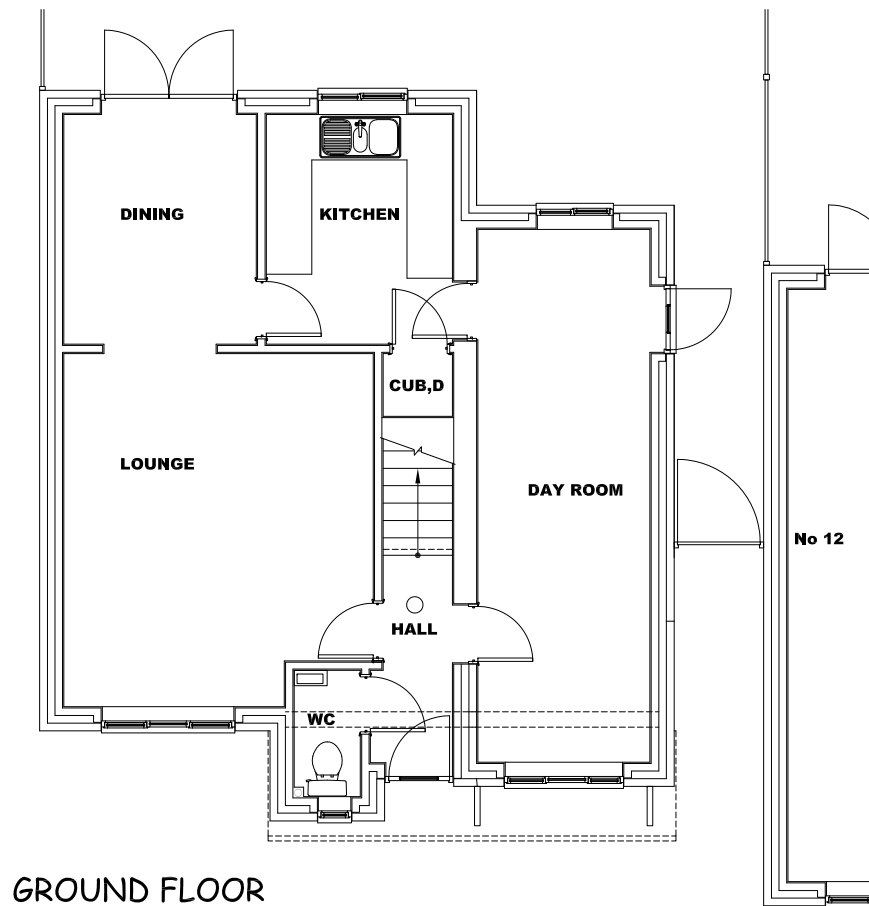

GROUND FLOOR

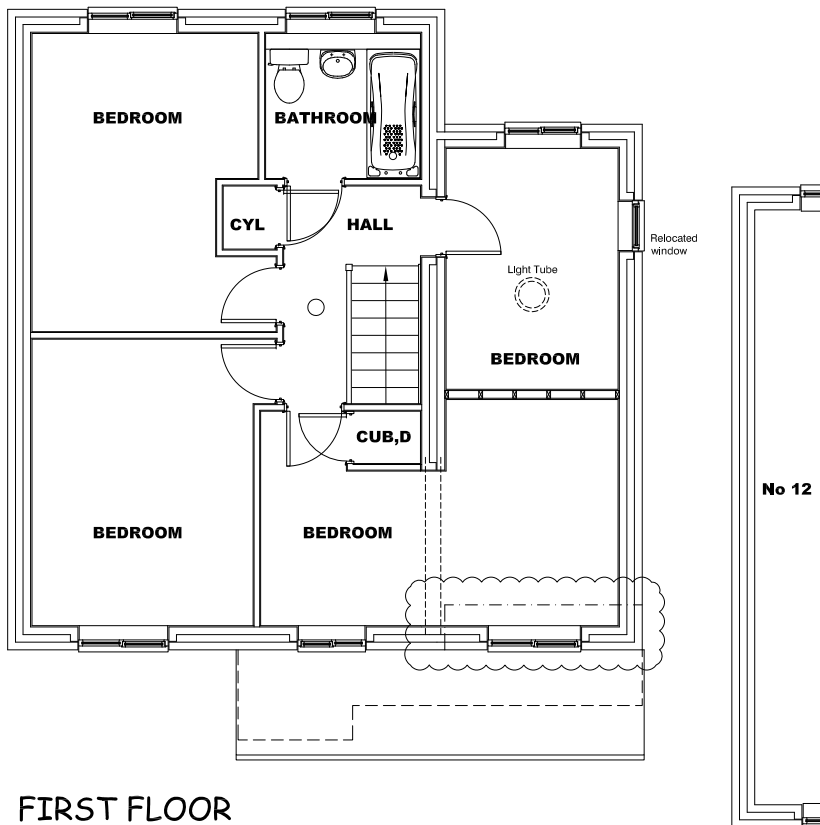


FIRST FLOOR

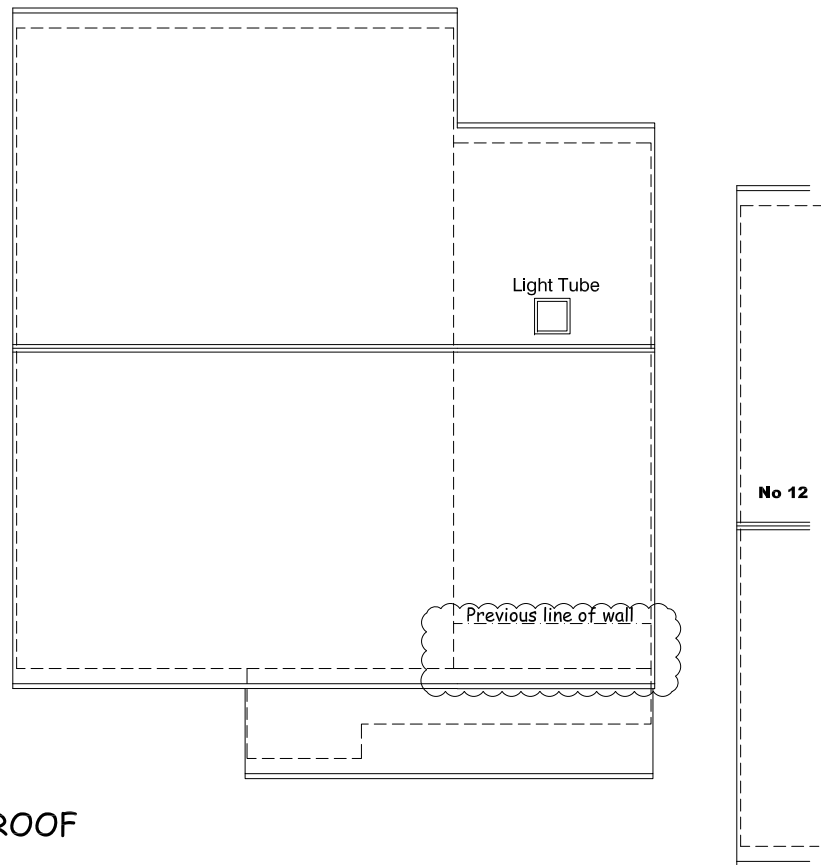

ROOF

- NOTES:**
1. Do not scale this drawing except for Planning purposes.
 2. Use figured dimensions only,
 3. All dimensions must be checked on site by the contractor prior to commencement of work.
 4. All construction details are indicative and are to be checked and confirmed on site and any divergence's are to be agreed with the Contract Administrator.
 5. This drawing is the copyright of ACB Architectural Services

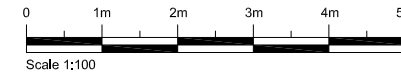

A 16/05/18 First floor front wall brought forward to line through with existing wall line



ACB ARCHITECTURAL SERVICES

23 ELCOMBE CLOSE BRACKLESHAM BAY
CHICHESTER WEST SUSSEX PO20 8QZ
07870487367 andy.bell@virgin.net

PLANS AS PROPOSED				 NORTH
Scale	1 : 100	@A3	drawn by	
Date	MAY 2018	checked	SM	
Drawing Number		0080 - 04		A

GARAGE CONVERSION WITH FIRST FLOOR EXTENSION OVER
11 Granary Way, Wick, Littlehampton. BN17 7QY