


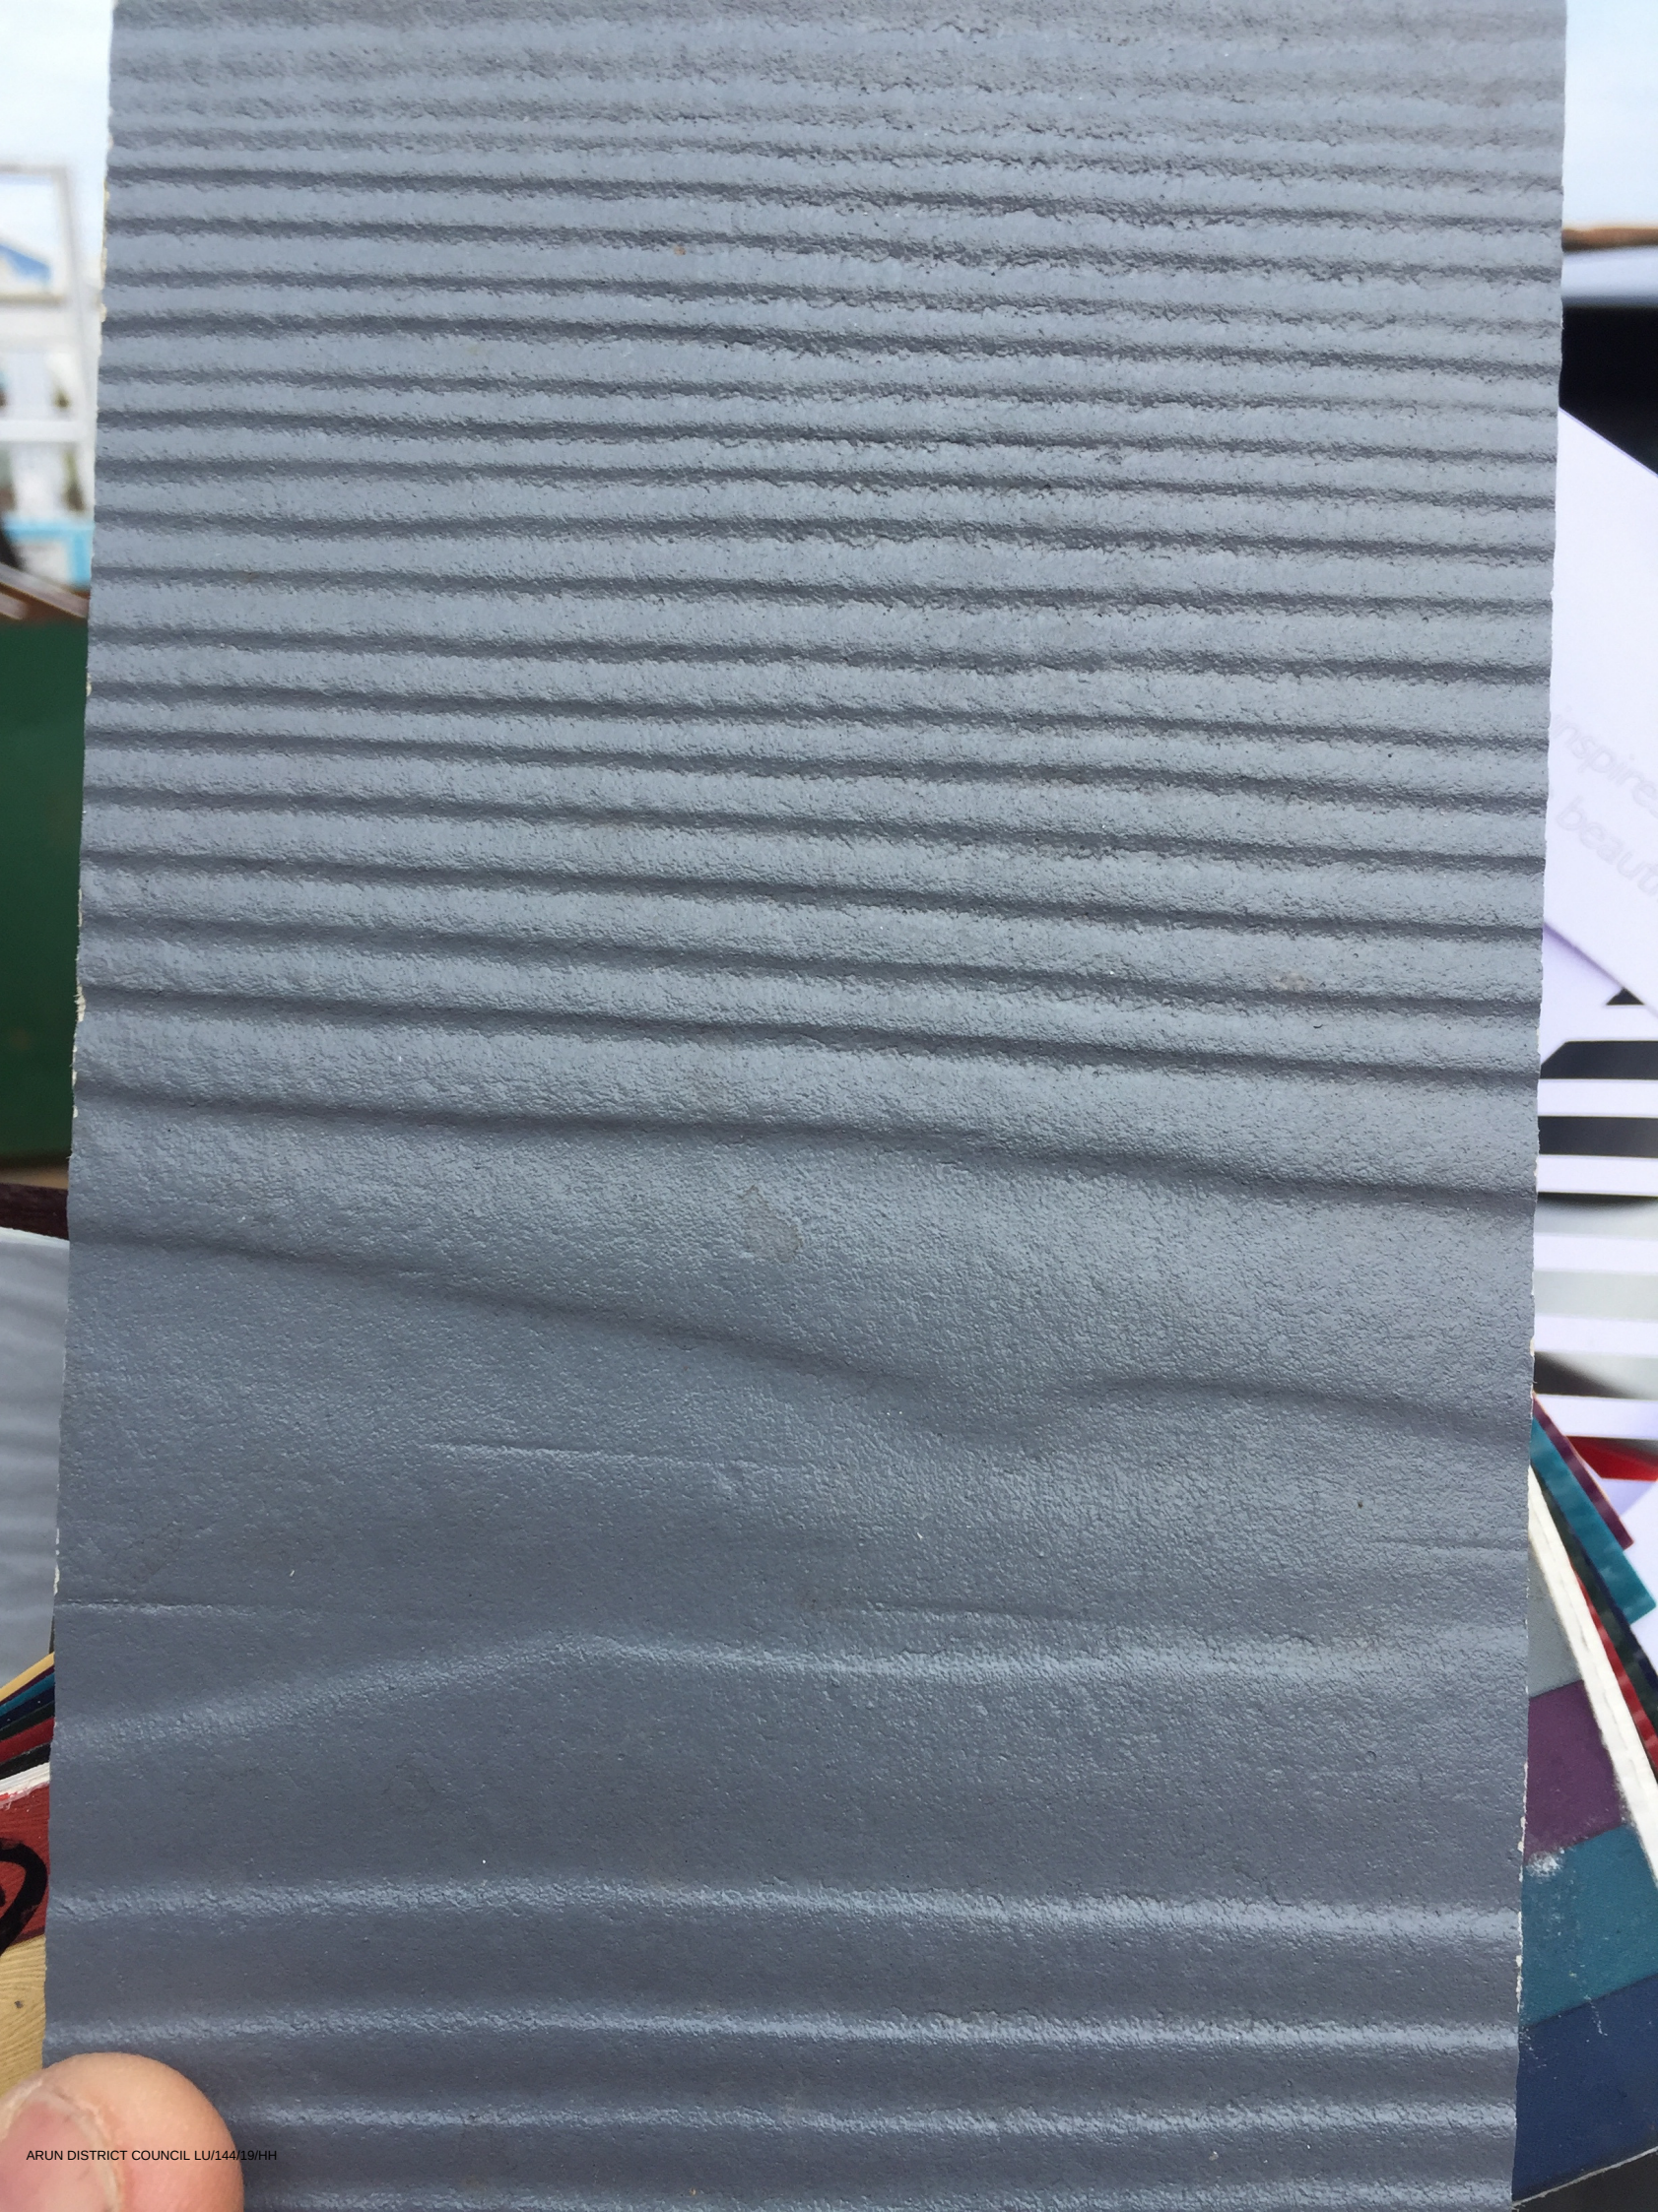

CEDRAL

Timelessly beautiful facades

☒ Cedral Lap

Dimensions:

Length	Width	Thickness	Weight
3600mm	190mm	10mm	11.2kg

☐ Cedral Click

Dimensions:

Length	Width	Thickness	Weight
3600mm	186mm	12mm	12.2kg

Colour:

Earth	C03 Grey Brown	☐	Mineral	C01 White	☐
	C14 Atlas Brown	☐		C05 Grey	☐
	C55 Taupe	☐		C50 Black	☐
	C61 Burnt Red	☐		C51 Silver Grey	☐
	C104 Light Oak [#]	☐		C52 Pearl	☐
	C105 Dark Oak [#]	☐		C54 Pewter	☐
Forest	C02 Beige	☐	Ocean	C06 Grey Green	☐
	C04 Dark Brown	☐		C10 Blue Grey	☐
	C07 Cream White	☐		C15 Dark Grey	☒
	C08 Sand Yellow	☐		C18 Slate Grey	☐
	C57 Sage Green	☐		C62 Violet Blue	☐
	C60 Forest Grey	☐			

[#]Woodstain finishes available in Cedral Lap only

Samples are for colour representation only and not representative for size, thickness and edge finishing.