

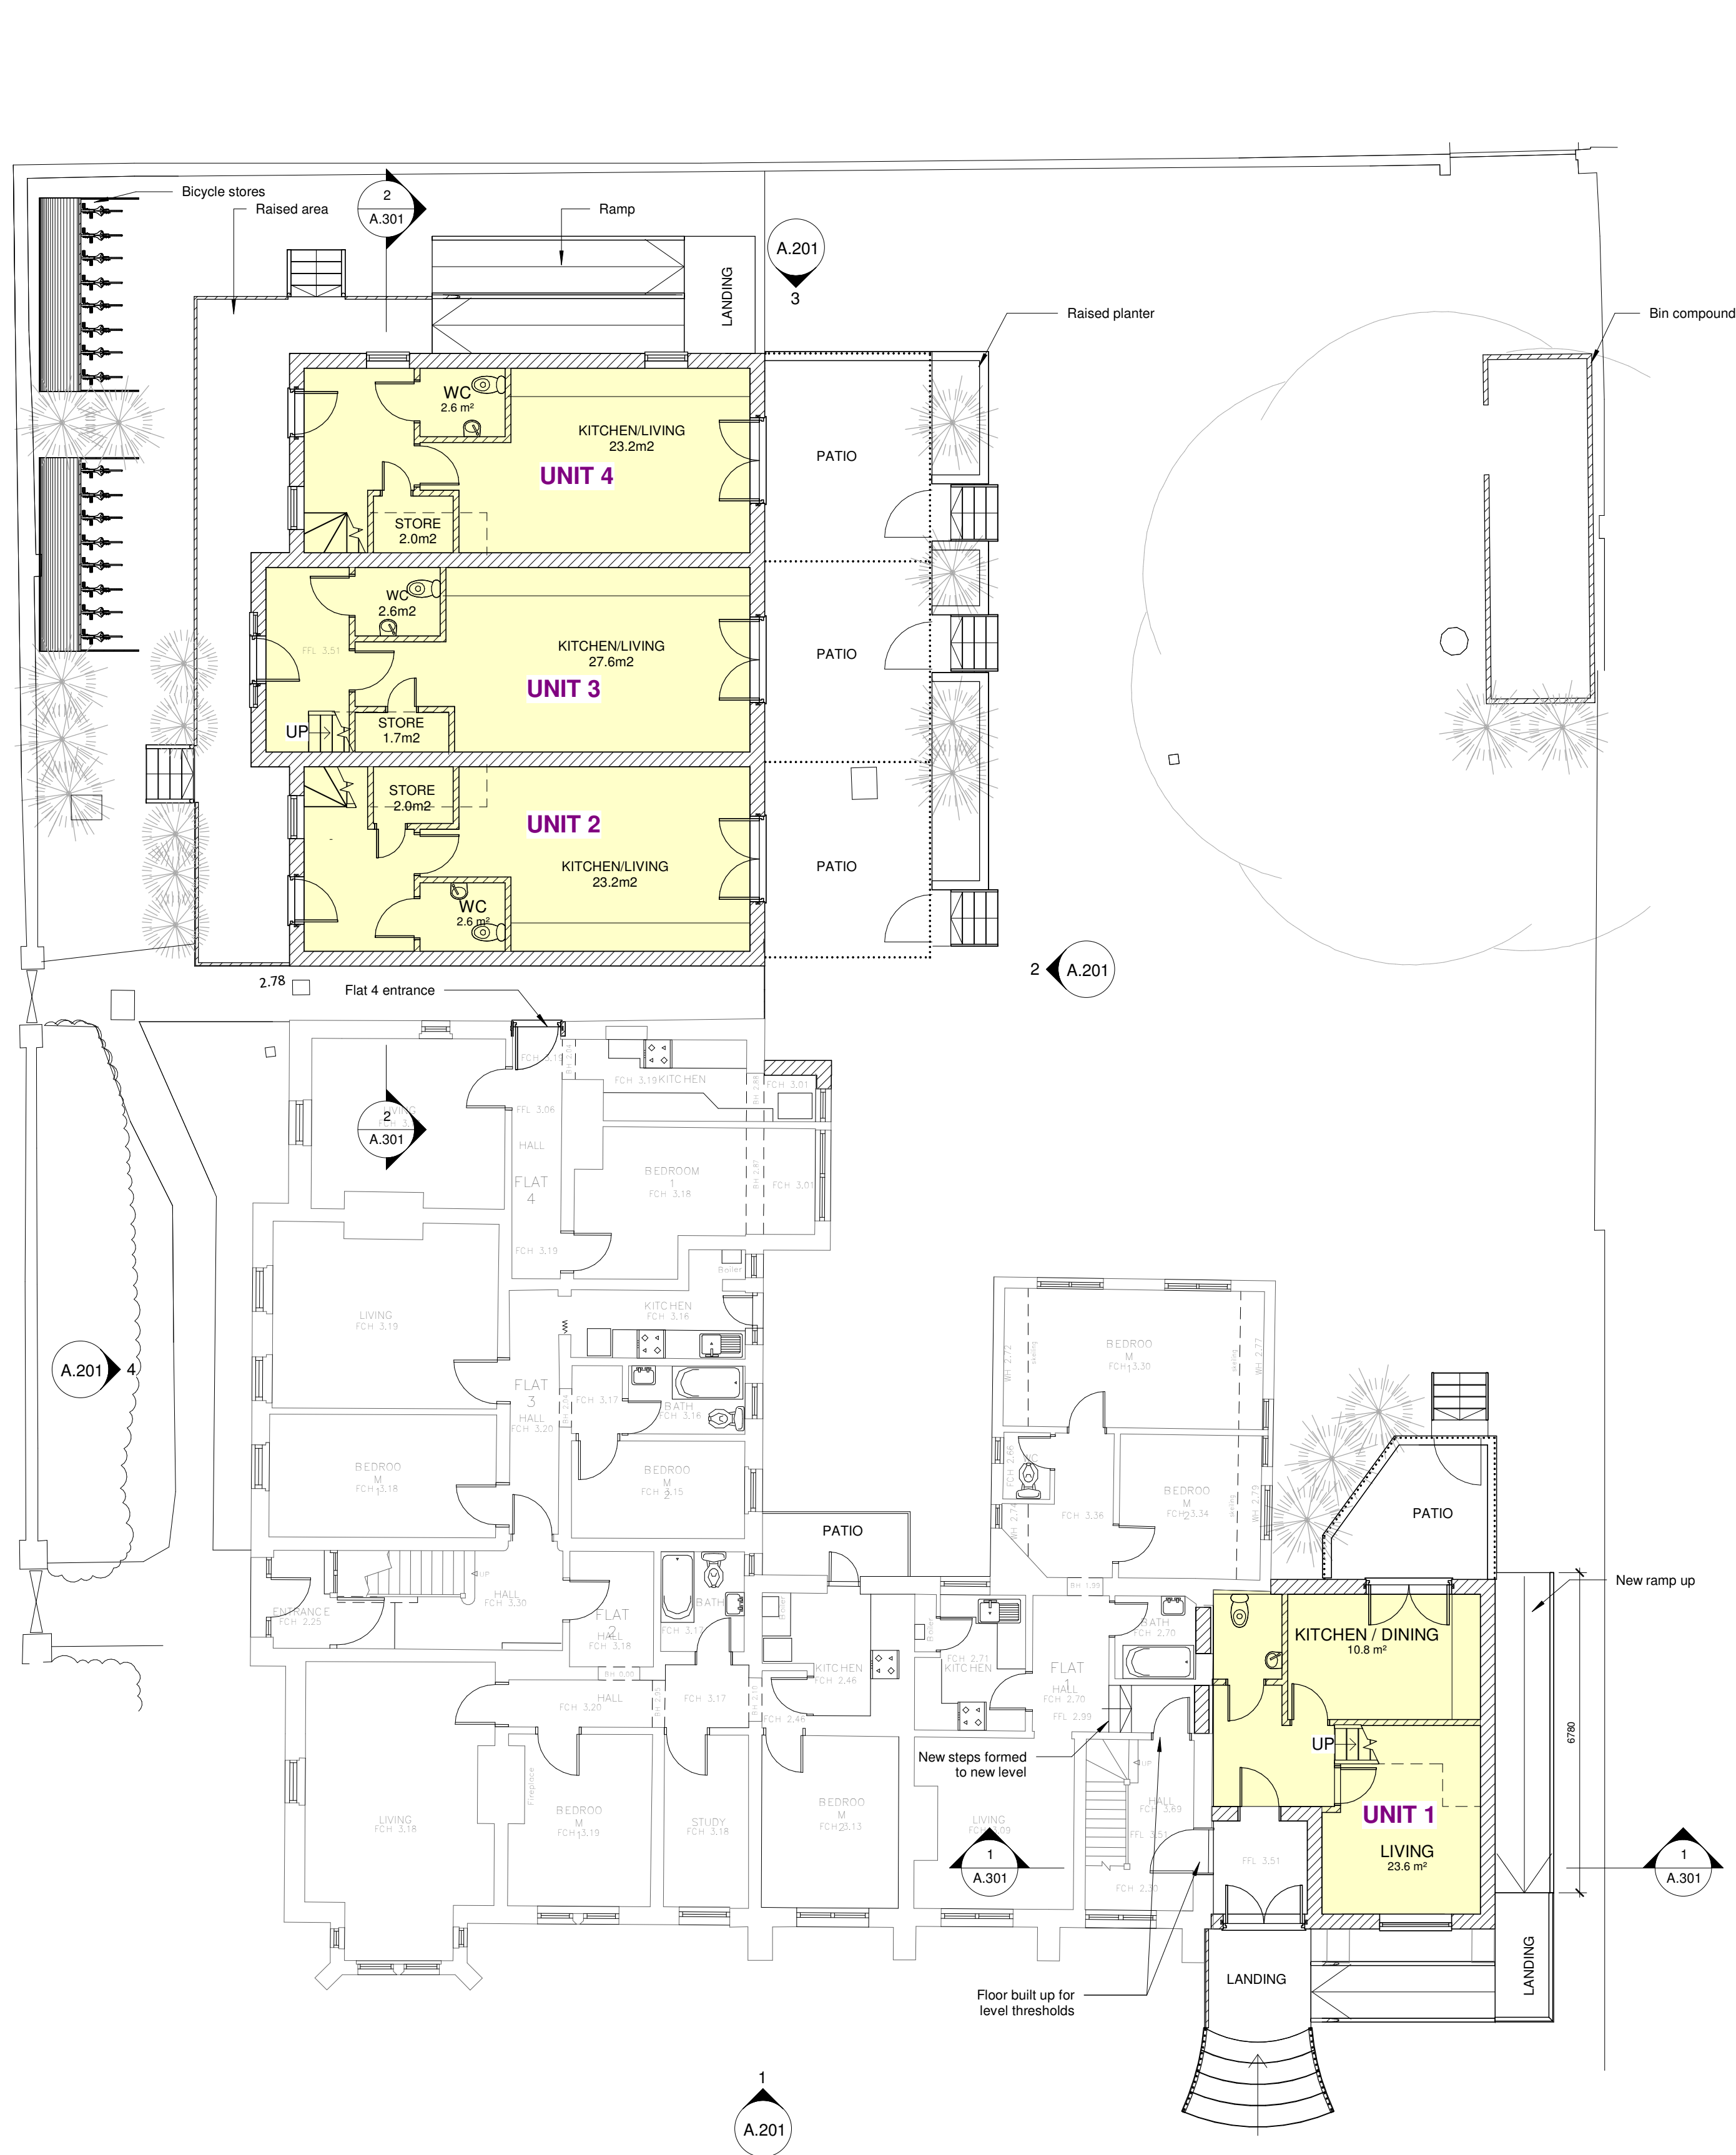


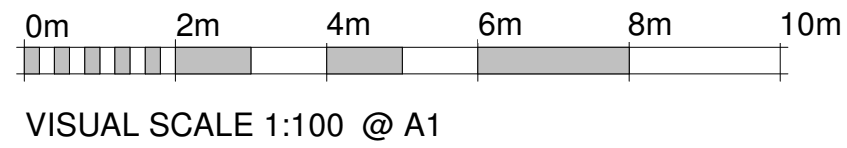

1 GROUND FLOOR
1 : 100

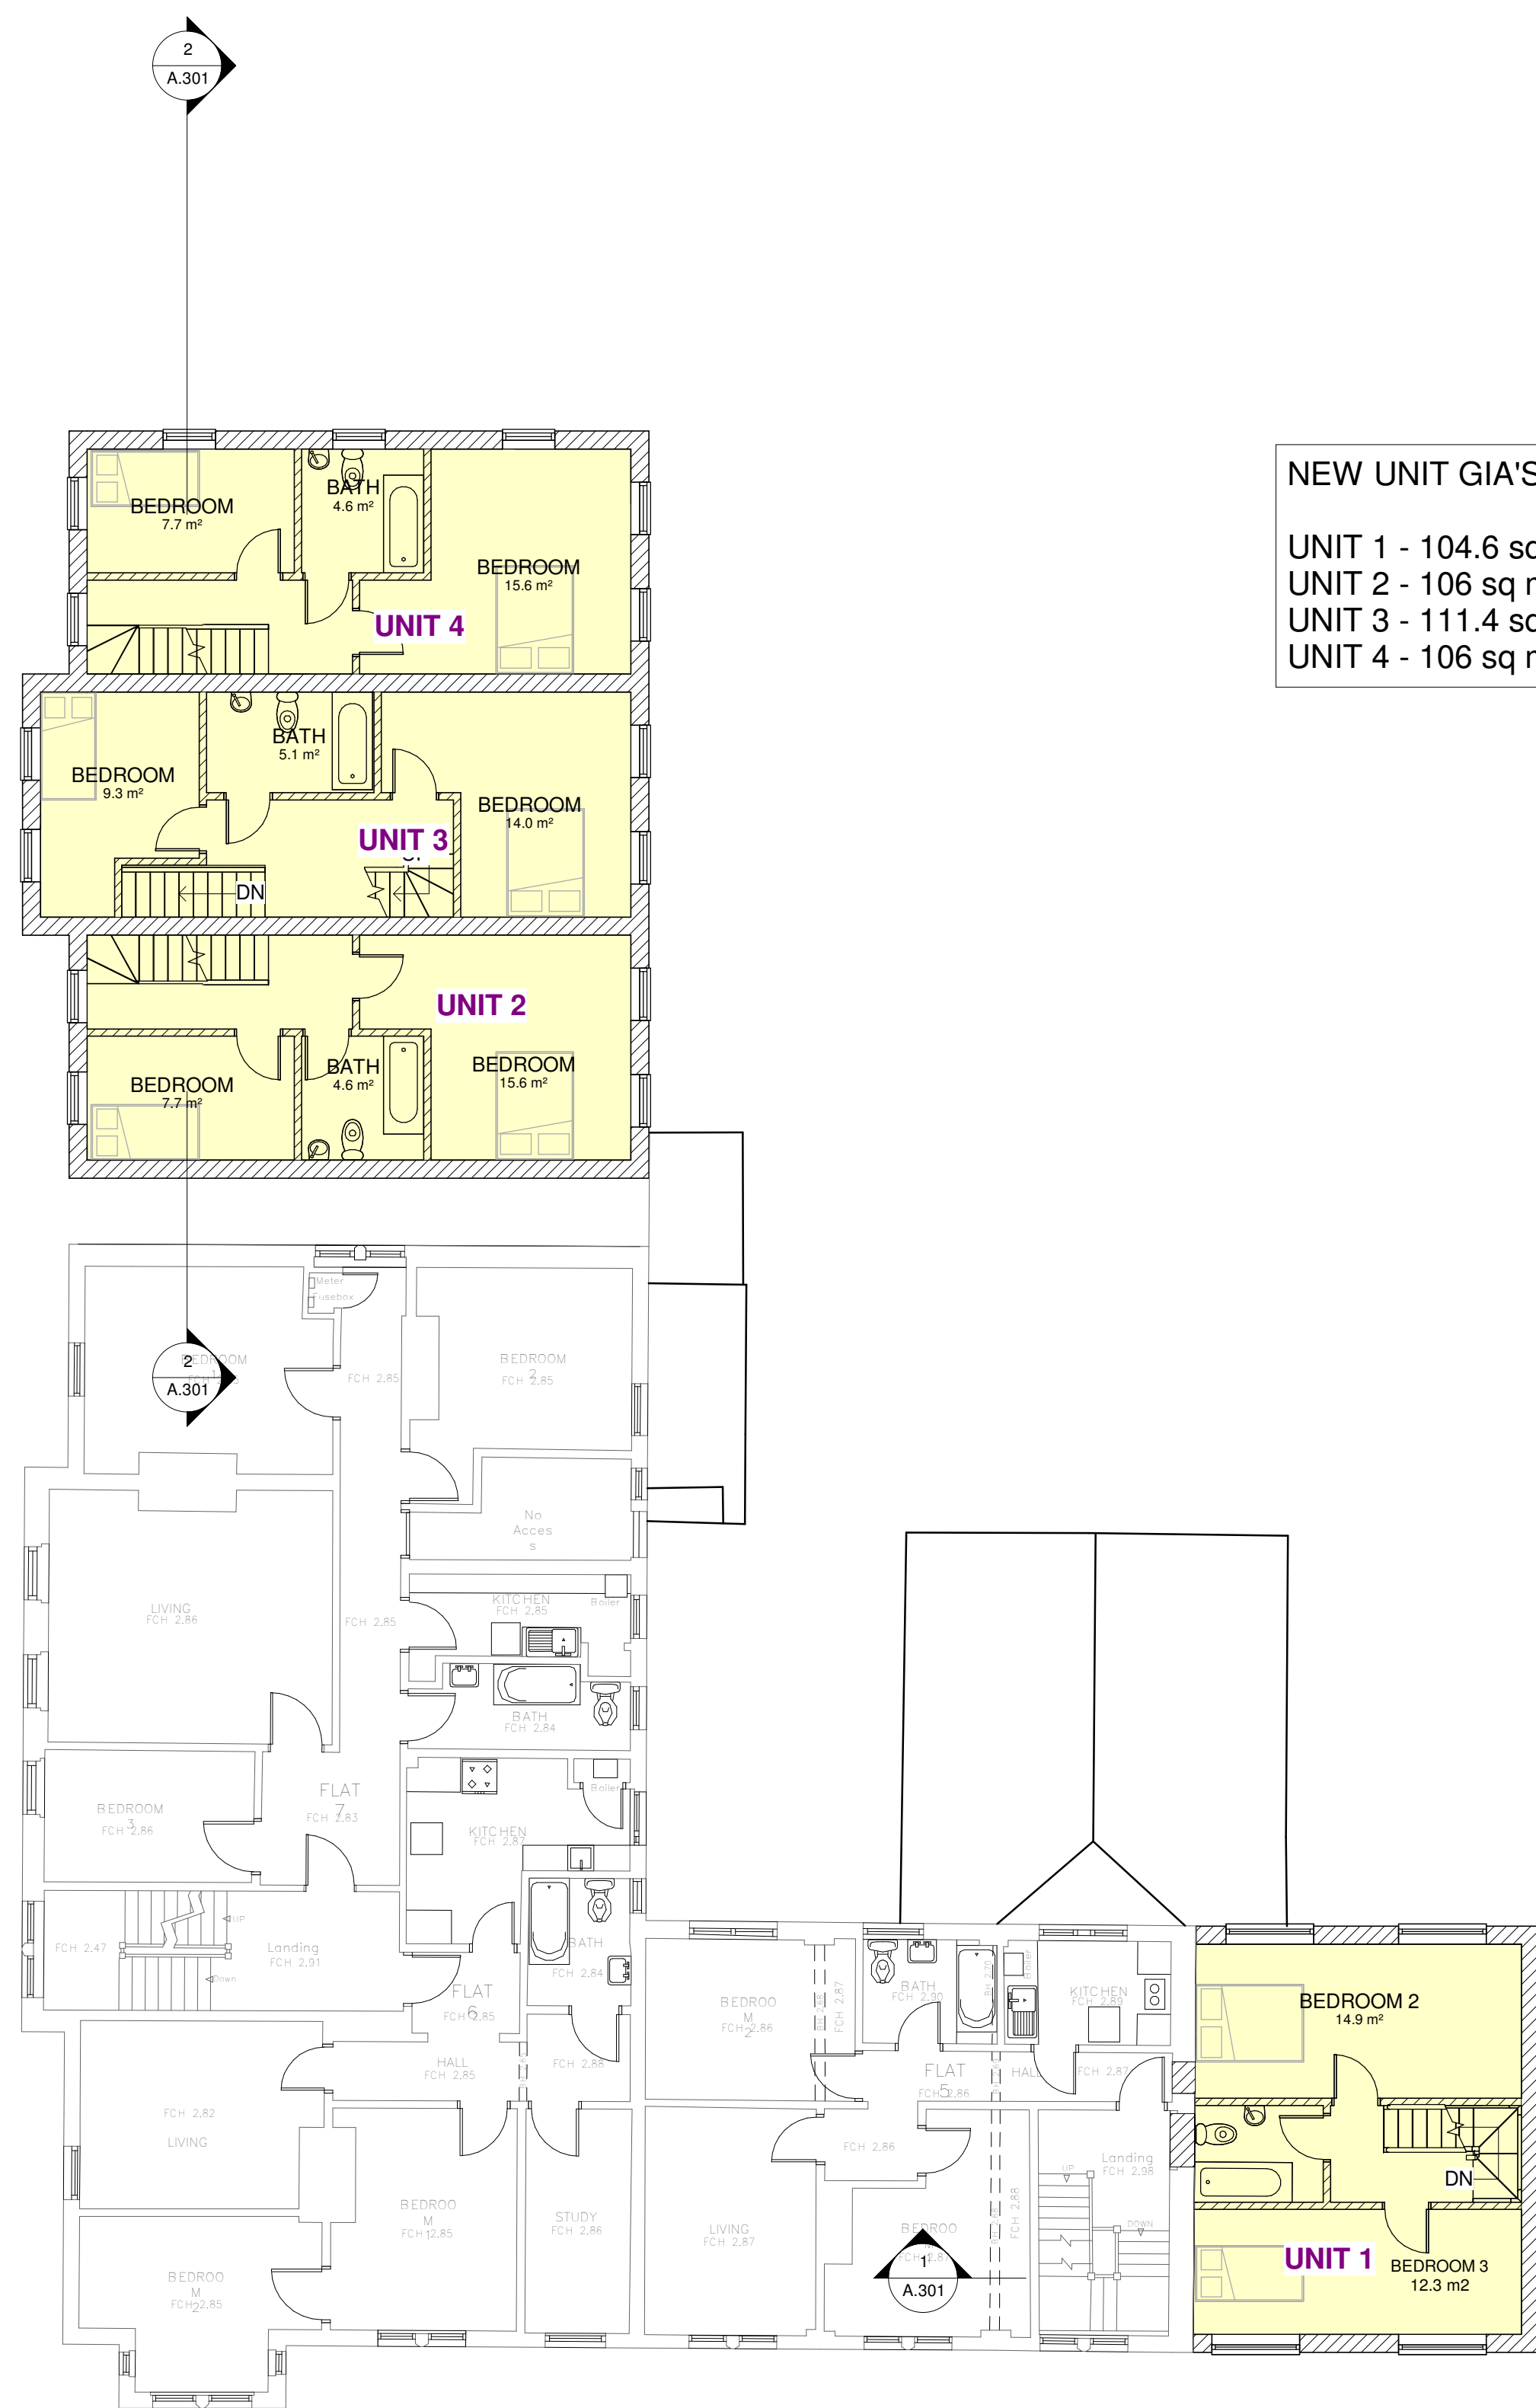

2 FIRST FLOOR
1 : 100

NEW UNIT GIA'S

UNIT 1 - 104.6 sq mts
UNIT 2 - 106 sq mts
UNIT 3 - 111.4 sq mts
UNIT 4 - 106 sq mts

KRONA DESIGN
ARCHITECTURAL DESIGN & DRAFTING
4 Union Place | Worthing | BN11 1LG
info@kronadesign.co.uk | kronadesign.co.uk
Tel: 01903 256150 Mob: 07827 994111

PROJECT
Proposed Development

ADDRESS
**Wellesley Court
Fitzalan Road
Littlehampton
BN17 5JW**

TITLE
Proposed Plans

CLIENT
M & M Premier Property Investments

DRAWN JLB	STATUS	DATE 11/11/21
SCALE (@ A1) As indicated	PROJECT NUMBER KD.1041	
DRAWING NUMBER A.101		REV D

© KRONA DESIGN