N

Approximate

SHRUB KEY :

PHYLLOSTACHYS NIGRA 10LT

FARGESIA NITIDA 10LT

TRACHYCARPUS FORTUNEI 25LT

CORDYLINE TORBAY RED 10LT

YUCCA GLORIOSA 10LT

PHORMIUM TENAX 25LT

PHORMIUM APRICOT QUEEN 10LT

OPHIOPOGON PLANISCAPUS NIGRESCENS 2LT

AGAPANTHUS AFRICANUS 2LT

AMELANCHIER LARMAKII MULTISTEM1.50 - 2.00

PHORMIUM TENAX VARIEGATUM 25LT

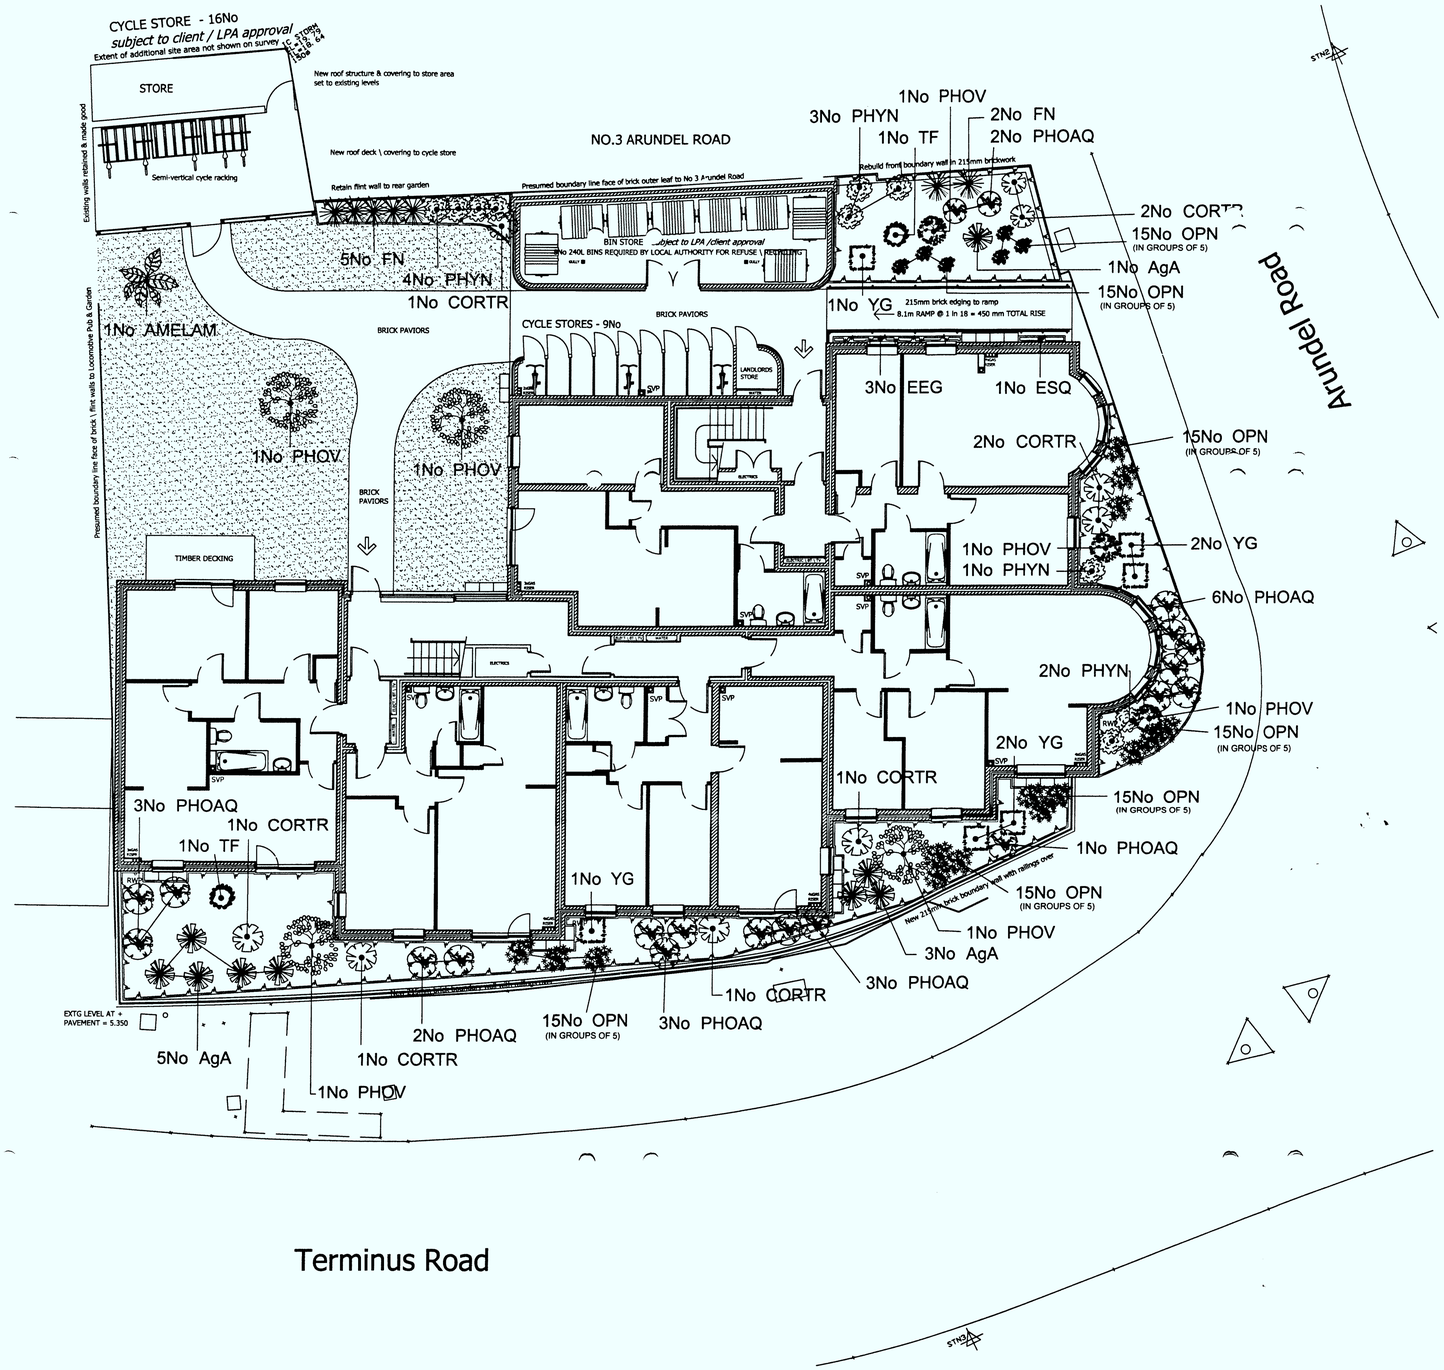

Notes

HARD LANDSCAPE FINISHES:

See separate architects drawings for hard landscape finishes, fencing and wall details. This drawing is only to be used for setting out tree, plant and turfing works only

GROUND WORKS:

All ground works and top soil to be in accordance with section D20 of the project landscape specification

EXISTING TREES:

Existing levels to be preserved around all existing trees. No permanent or temporary loading is to impose within three metres of each existing tree. All existing trees should be adequately protected prior to construction works commencing

Any necessary tree works are to be carried out by an approved tree surgeon to BS 3998

PLANTING ETC:

General plant stock to conform with BS 3936 and BS 5236 and planting to be undertaken in full accordance with the project landscape specification

All planting areas and isolated tree beds to be mulched with plum slate gravel laid over geotextile membrane

Foundations to dwellings to be designed to take account of mature height of existing and proposed trees

MAINTENANCE:

Establishment maintenance for all planting for 1 year from planting date to include weed control and grass cutting

Plant Schedule

Shrubs

ISPN	Species	Qty	Size	
AMELAM	Amelanchier lamarckii	1	1.50 - 2.00	
CORTR	Cordyline australis 'Torbay Red'	9		10L
EEG	Euonymus fortunei 'Emerald 'n' Gold'	3	15-20cm	
ESQ	Euonymus fortunei 'Silver Queen'	1	20-30cm	
PHOAQ	Phormium 'Apricot Queen'	20		10L
PHOV	Phormium tenax 'Variegatum'	7		25L
TF	Trachycarpus fortunei	2		25L
YG	Yucca gloriosa	6		10L
		Total - 49 plants		

Herbaceous

ISPN	Species	Qty	
AgA	Agapanthus Africanus	9	2L
OPN	Ophiopogon planiscapus 'Nigrescens'	105	2L
		Total - 114 plants	

Bamboos

ISPN	Species	Number	
FN	Fargesia nitida	7	10L
PHYN	Phyllostachys nigra	10	10L
		Total - 17 plants	

KEY :

PLANTED AREAS - TO BE MULCHED WITH GEOTEXTILE & PLUM SLATE

GRASS (TURF)

Revisons:

A - Additional 3 Specimen plants requested by Client

DESIGN CONSULTANCY & CONSTRUCTION

V.D.W. LANDSCAPES LIMITED

Brick Kiln Nursery, Bognor Road, Merston, Chichester, West Sussex. PO20 1EJ

Telephone 01243 531700 Facsimile 01243 539933

Project:

ARUNDEL ROAD
LITTLEHAMPTON

Planting Layout:

Scale: 1:100 **Date: FEBRUARY 2008**

Dimensions to be verified on site prior to construction. Do not scale this drawing, use figured dimensions only. Copyright reserved. Under no circumstances must this drawing be used for landscaping purposes without the express prior permission of VDW Landscapes Limited.

Main Contractor:

CHEESMUR

Drawing Number: TND 23126-1A

© 2008 VDW Landscapes Limited

ARUN DISTRICT COUNCIL LU/146/10/