





Indicative Front Elevations (South)

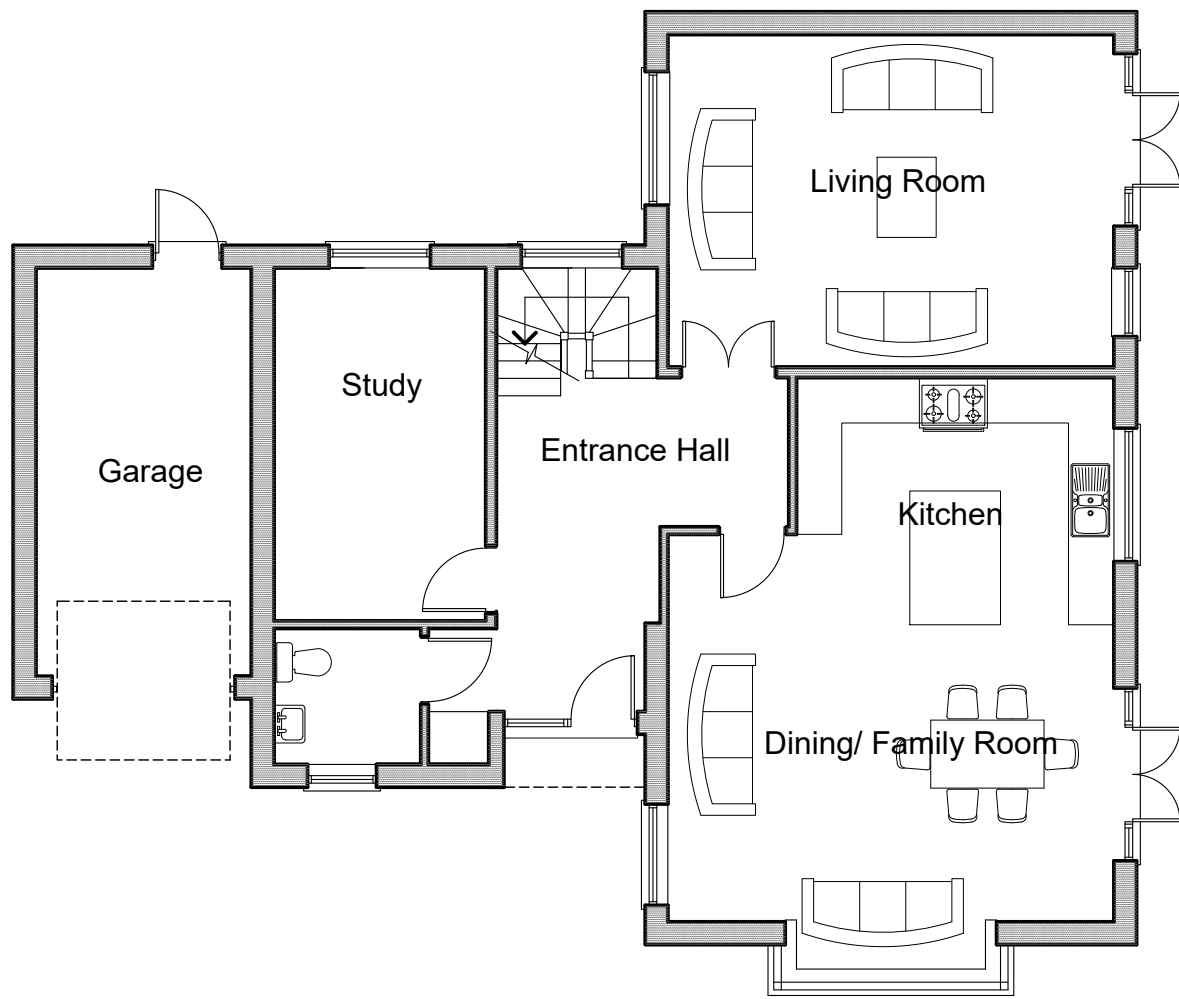

Ground Floor

Indicative Floor Plans
GIA = 210m2

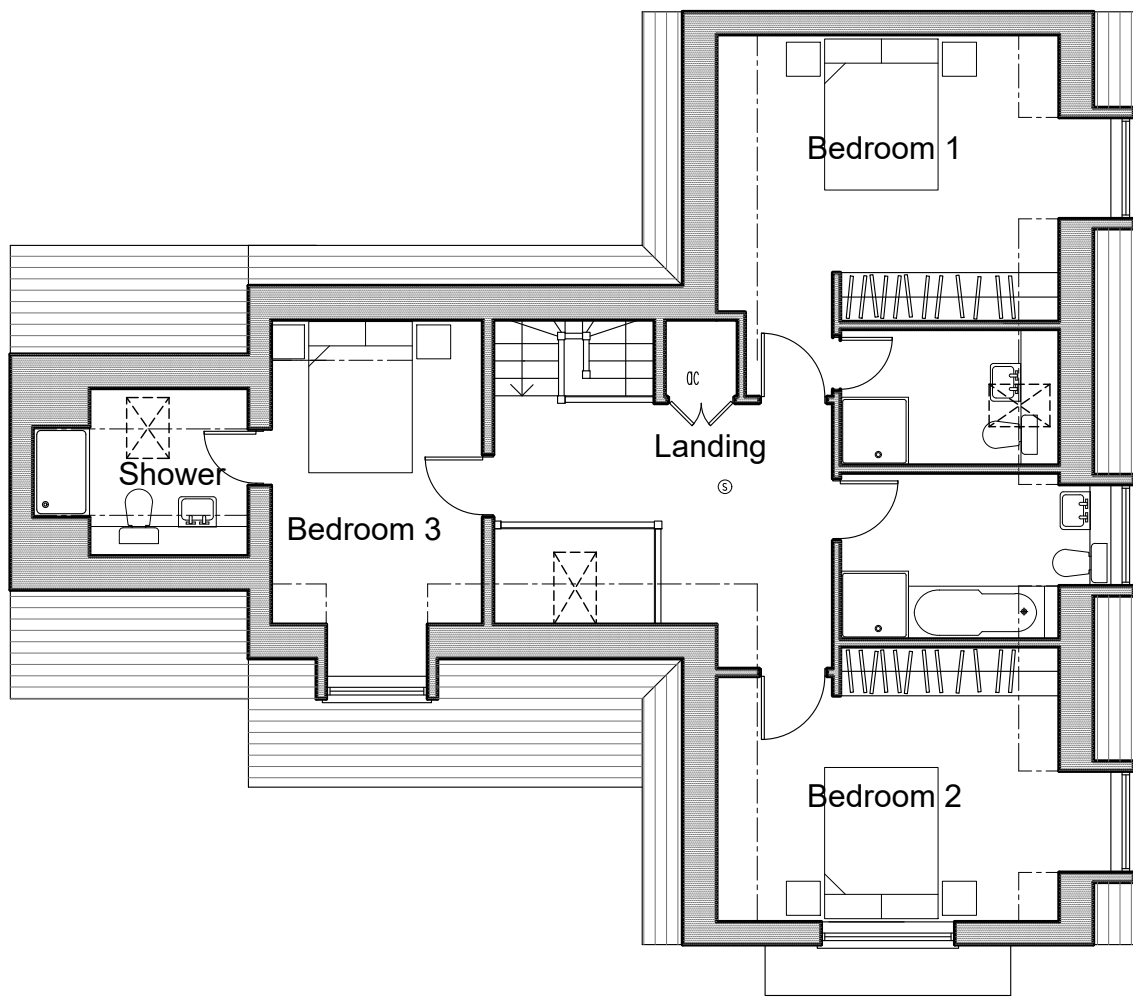

First Floor

NOTES
DO NOT SCALE OFF THIS DRAWING EXCEPT FOR PLANNING PURPOSES
ALL DIMENSIONS SHOULD CHECKED ON SITE PRIOR TO COMMENCEMENT OF WORK
ALL GOODS MATERIALS AND WORKMANSHIP MUST CONFORM WITH CURRENT BUILDING REGULATIONS, BRITISH STANDARDS AND CODES OF PRACTICE
COPYRIGHT OF THIS DRAWING IS RETAINED BY GARRY MOUNT CHARTERED ARCHITECTTURAL TECHNOLOGIST AND IT MUST NOT BE REPRODUCED WITHOUT WRITTEN CONSENT

A	April 2021	GM	Planning issue
REV	DATE	BY	AMENDMENT

CLIENT
Mr C Celini
JOB TITLE
Proposed residential development at Flint Acre Toddington Lane Littlehampton

DRAWING TITLE
Indicative Plans and Elevation

DATE	SCALE	DRAWN BY
April 2021	1:100 @ A2	GM
JOB NO.	DRAWING NO.	REVISION
21-05	2.02	A

Garry Mount MCIAT
Chartered Architectural Technologist
57 Highfield Crescent
Brighton
East Sussex
BN1 8JD
Tel : 07951 332812 email : garrymount@gmail.com