



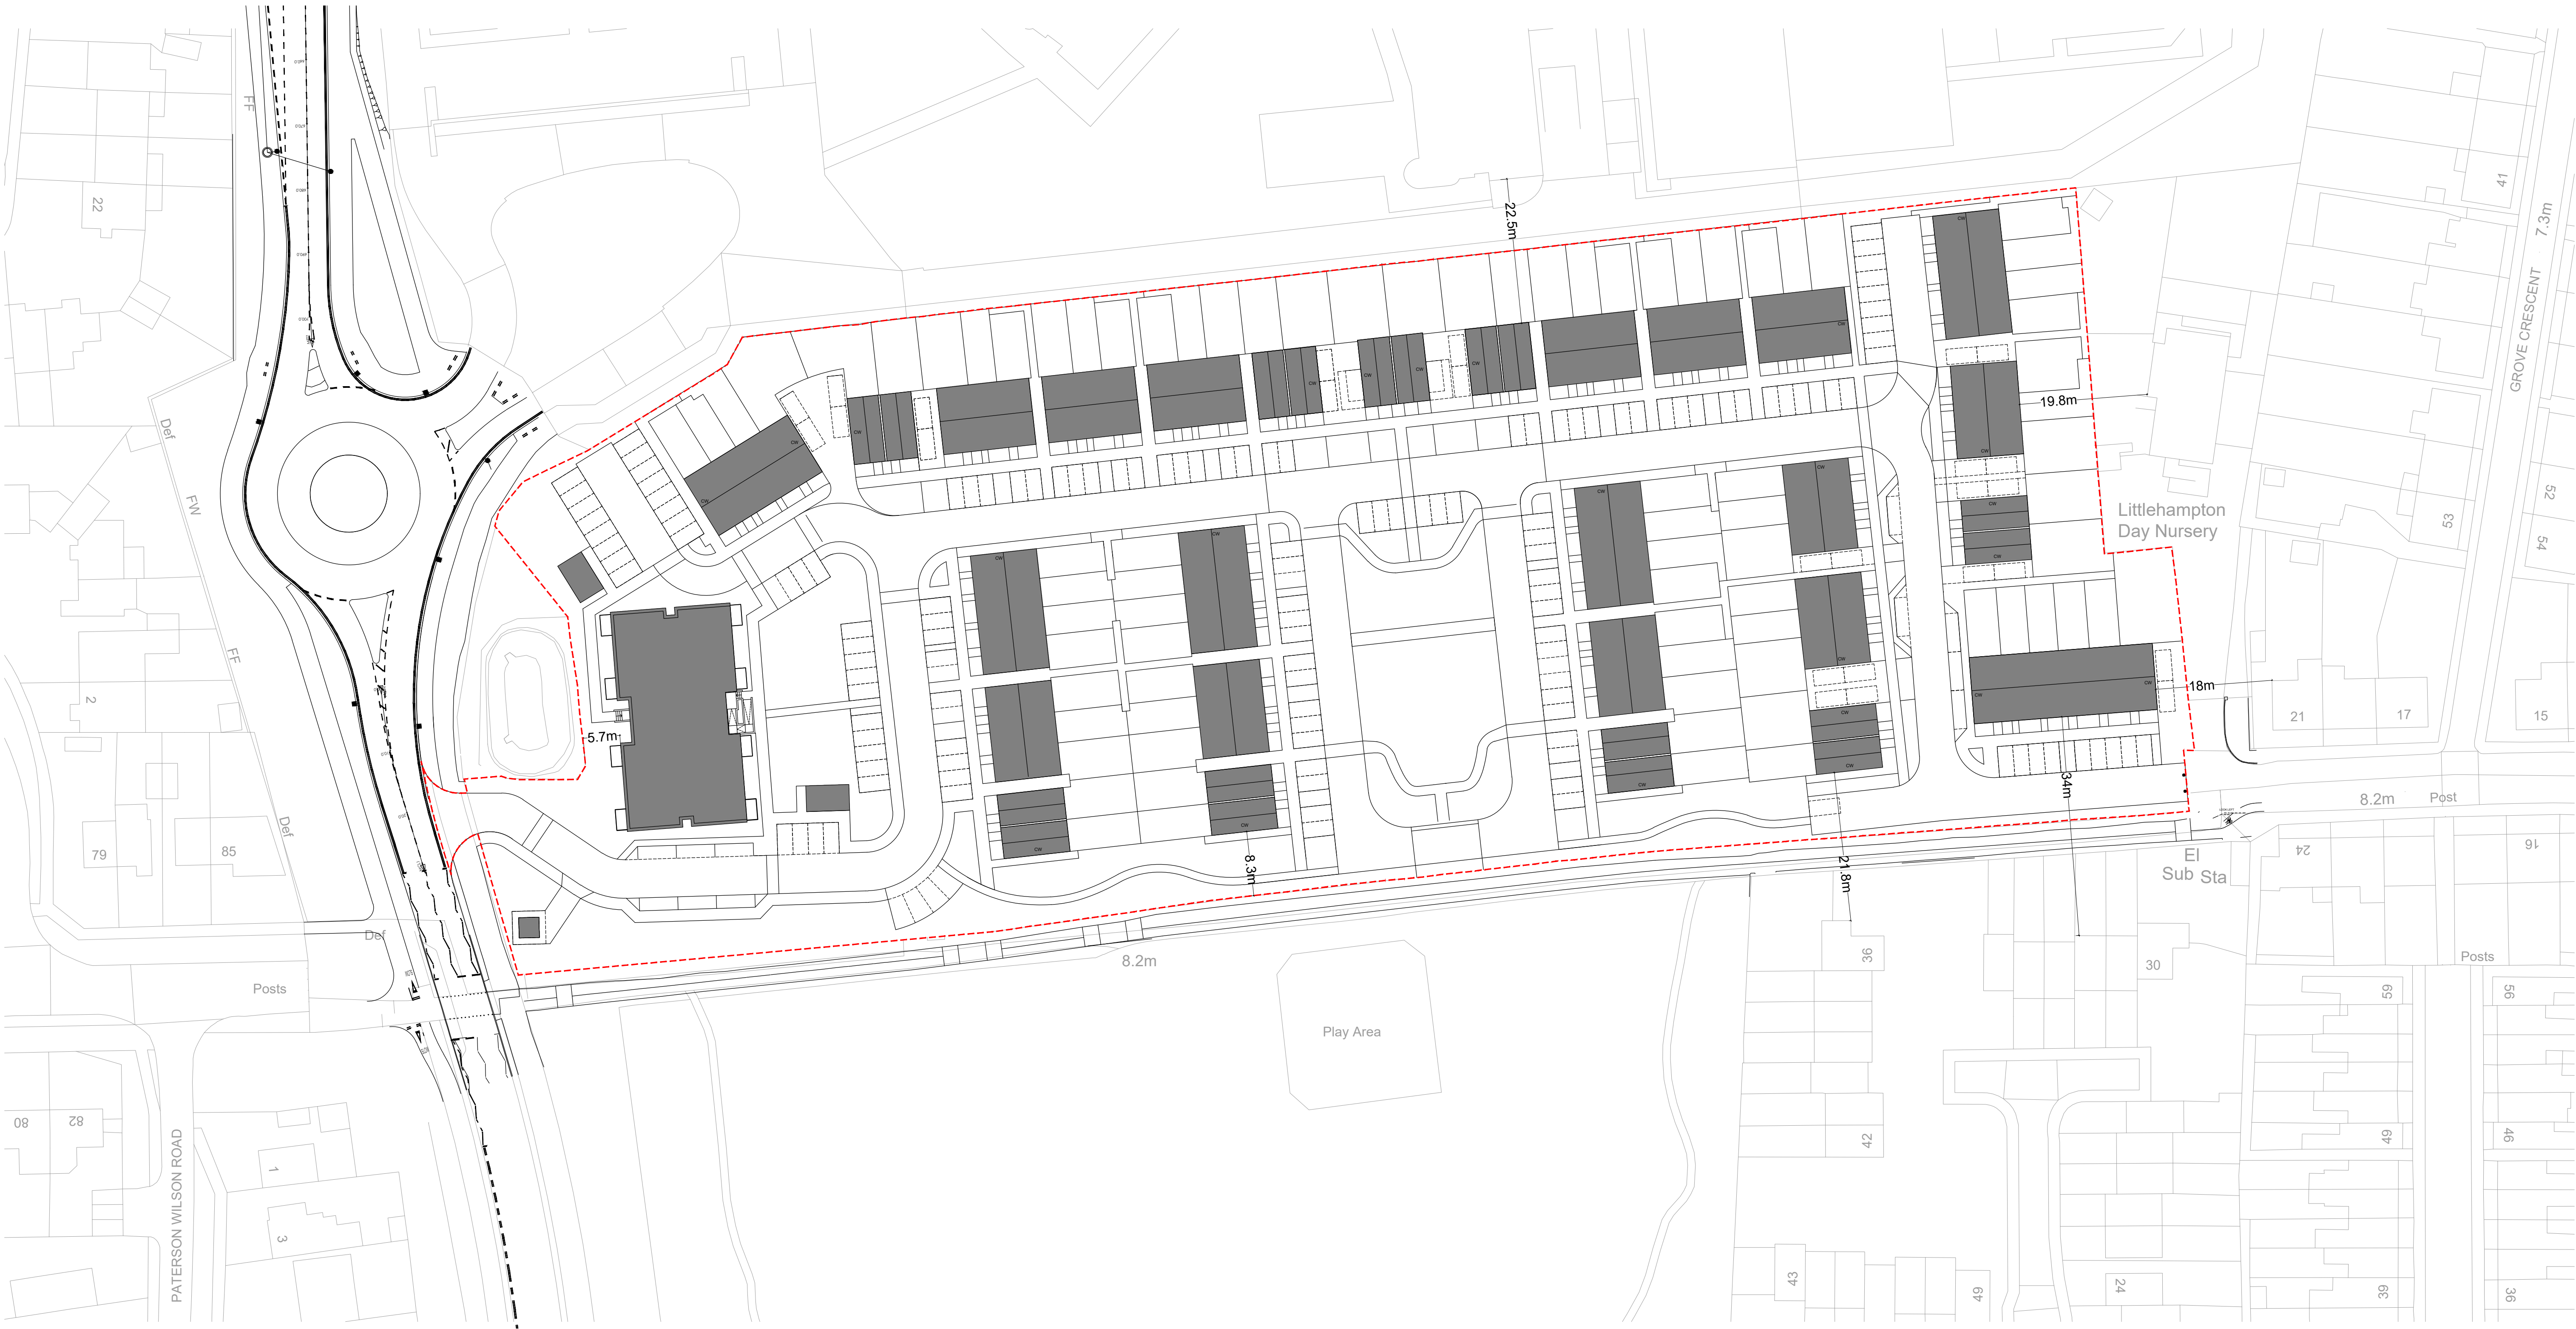

Block Plan

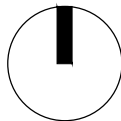

Client's Name
BoKlok



Job Title
Land to the South of Littlehampton Academy (6920)

Drawing Title
Block Plan

Scale
1:500 @ A1 / 1:1000 @ A3
metres 10 20 30 40

Drawn
FH

Checked
MN

Date
21.01.21

Job No
LTH-ECE-XX-XX-DR-A-SL-5011 P04

Drawing No

Rev

Status
S2 / APPROVAL

P04	22.02.18	Post planning amendments	AX	MN
P03	22.03.21	For Planning	FH	MN
P02	05.03.21	Final Draft Planning Issue	FH	MN
P01	05.02.21	DRAFT Issue	GG	FH

Rev	Date	Revision Details	Dr	Ch
-----	------	------------------	----	----



ECE Architecture
www.ecearchitecture.com

London: 76 Great Suffolk Street
London, SE1 0BL
T 0207 928 2773 E london@ecearchitecture.com

Sussex: Brooklyn Chambers, 11 Goring Road
Worthing, West Sussex, BN12 4AP
T 01903 248777 E sussex@ecearchitecture.com

Bristol: Westworks, Colston Tower
Colston Street, Bristol, BS1 4XE
T 0117 214 1101 E bristol@ecewestworks.com