


ALWAYS CONSULT UTILITY PLANS

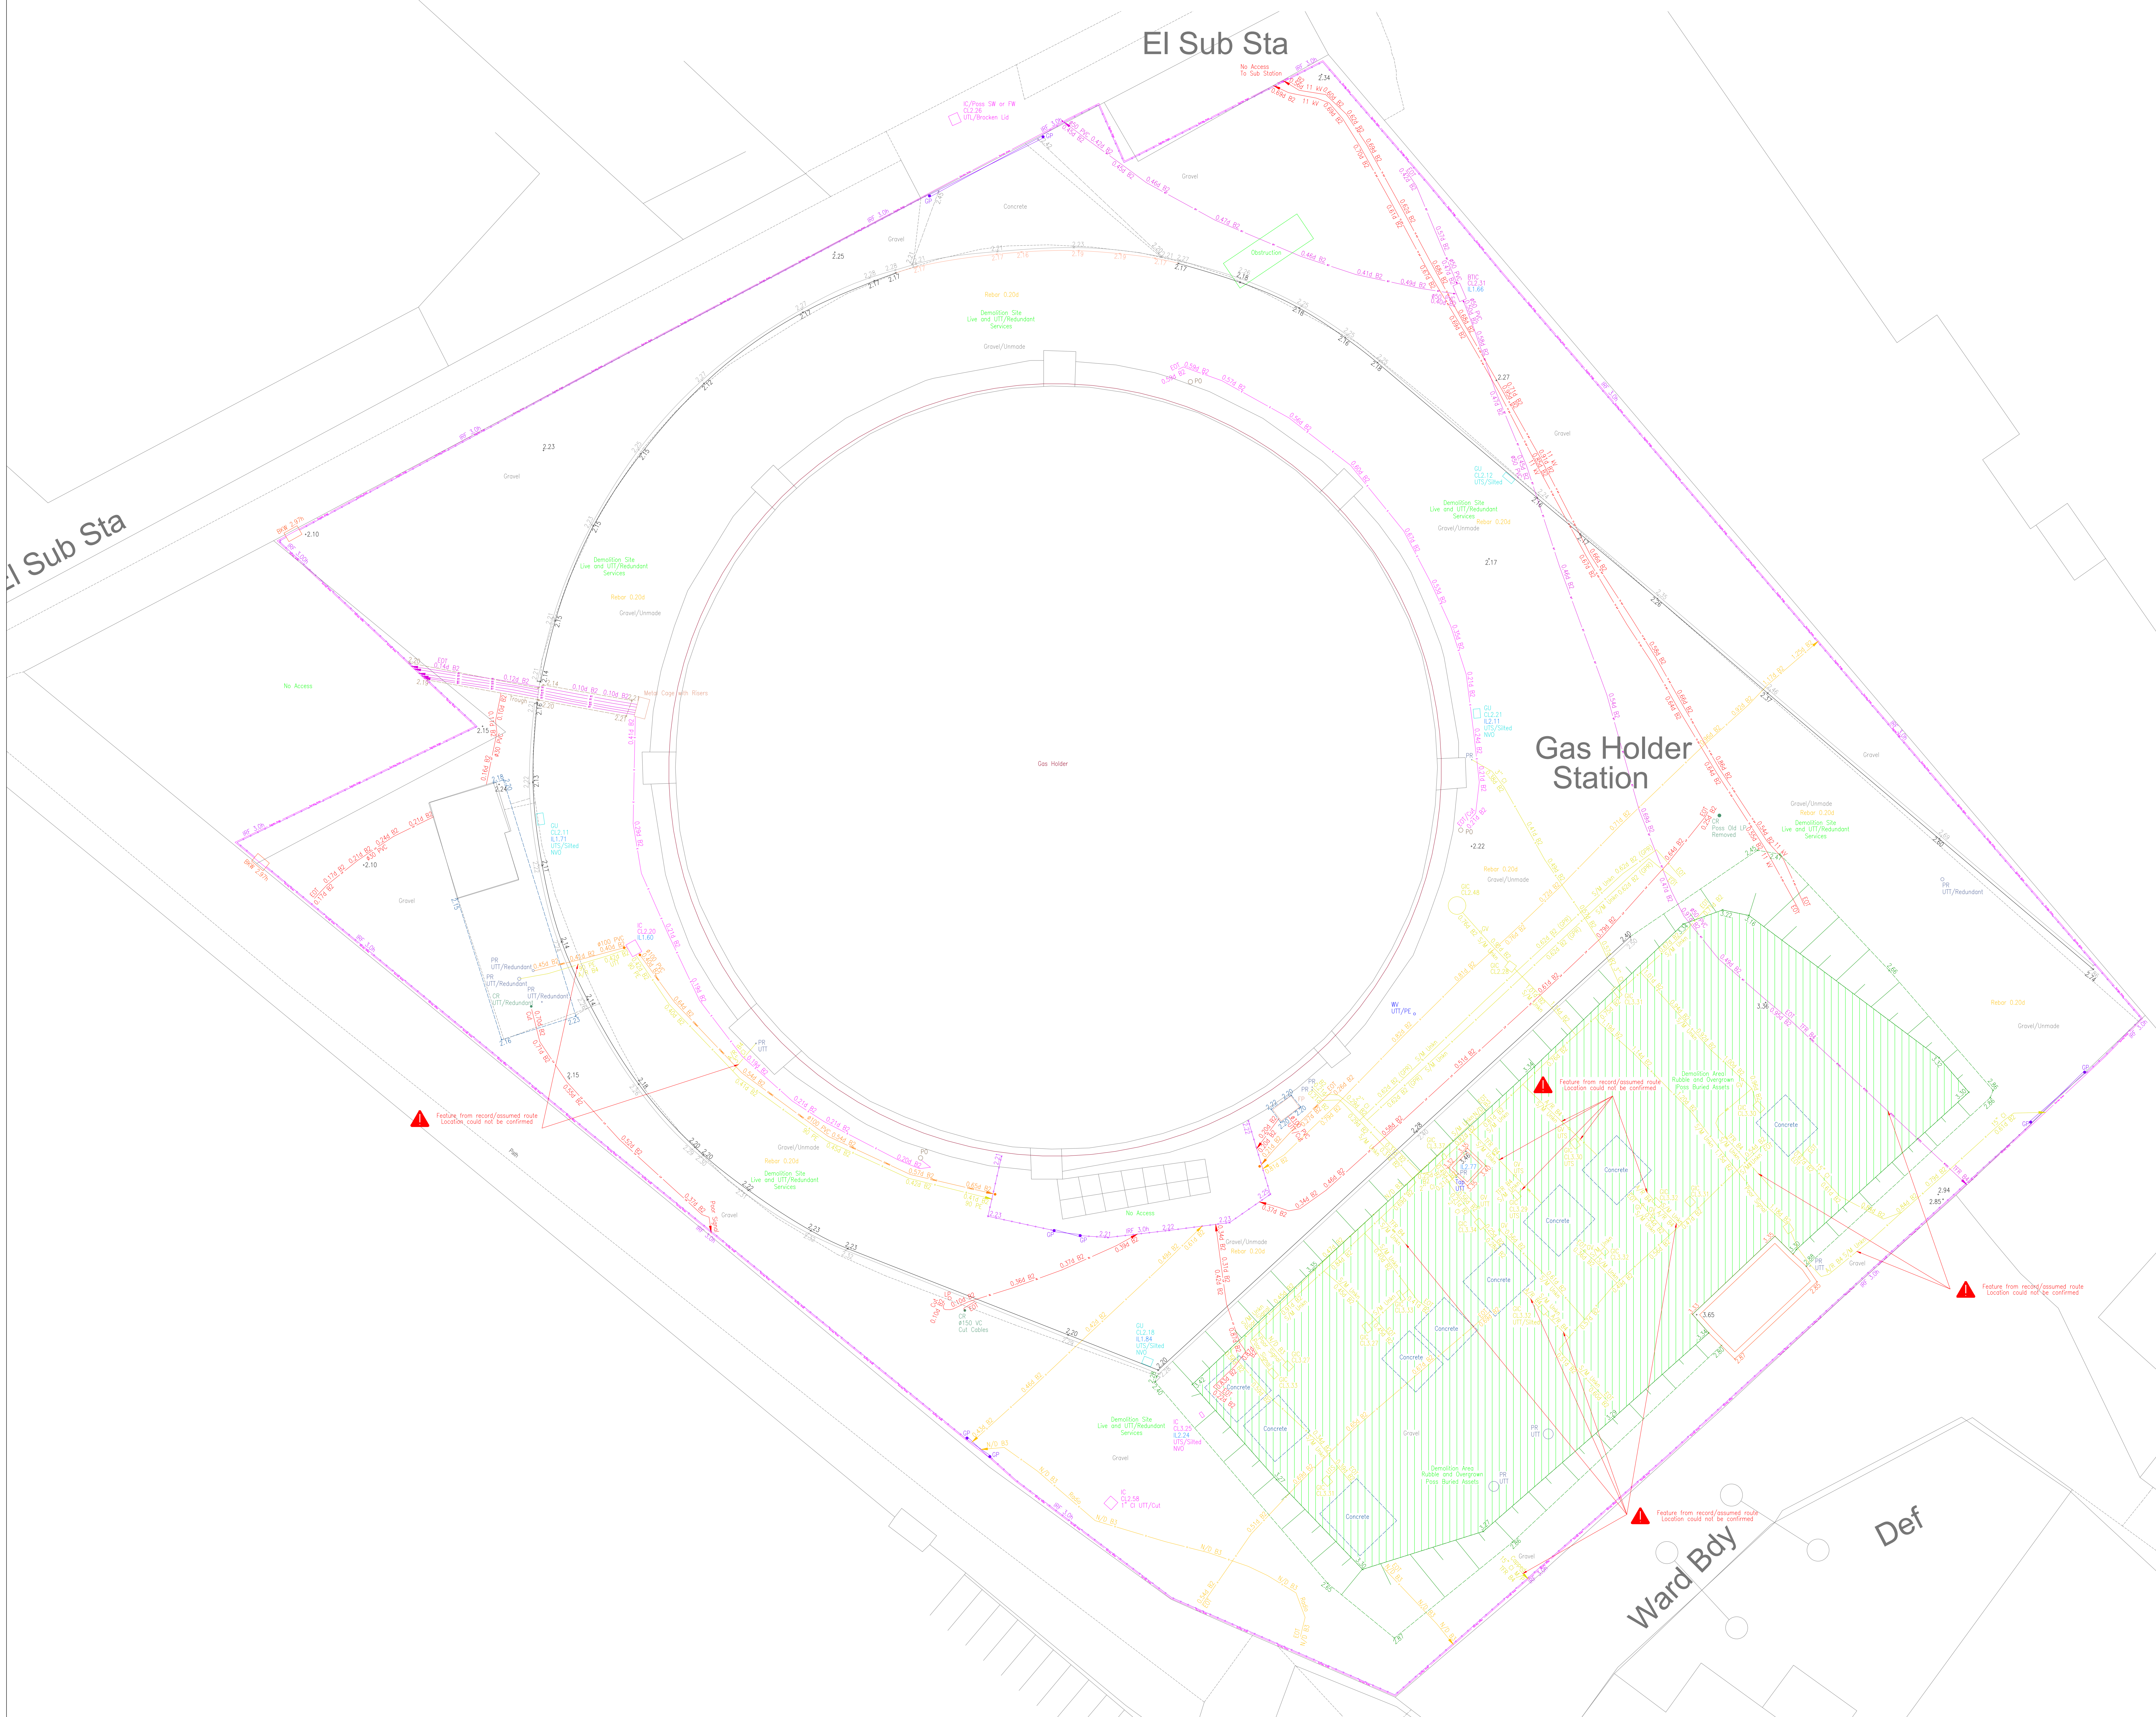

LEGEND			
ABBREVIATIONS			