



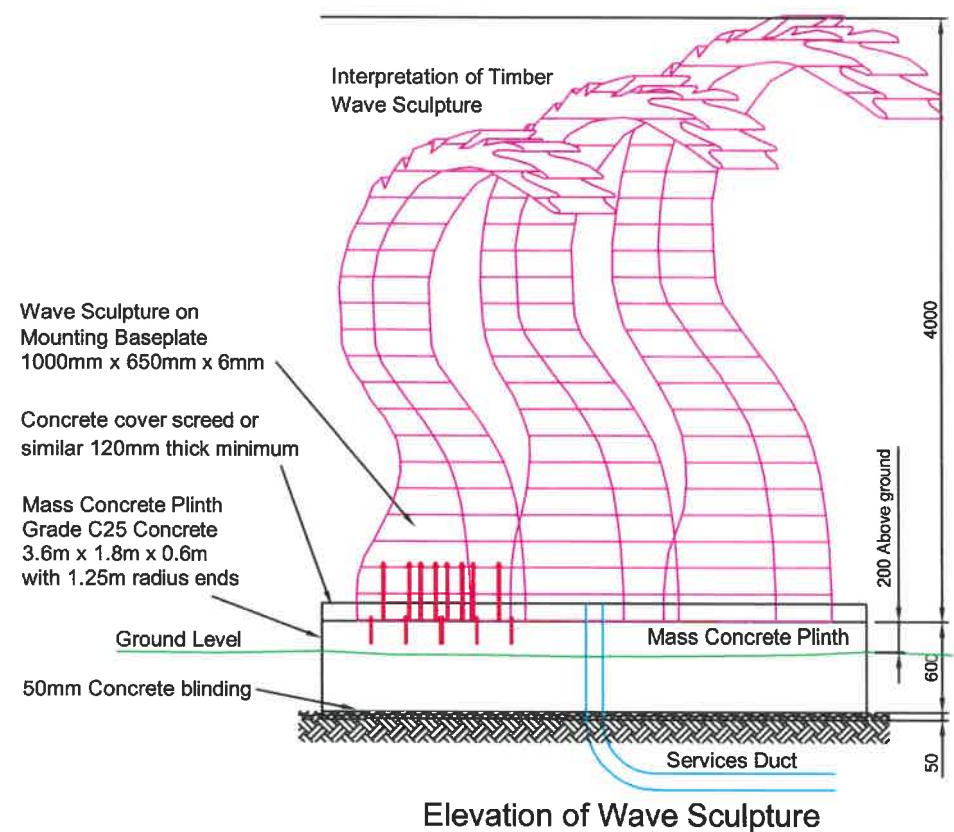


Elevation of Wave Sculpture

+

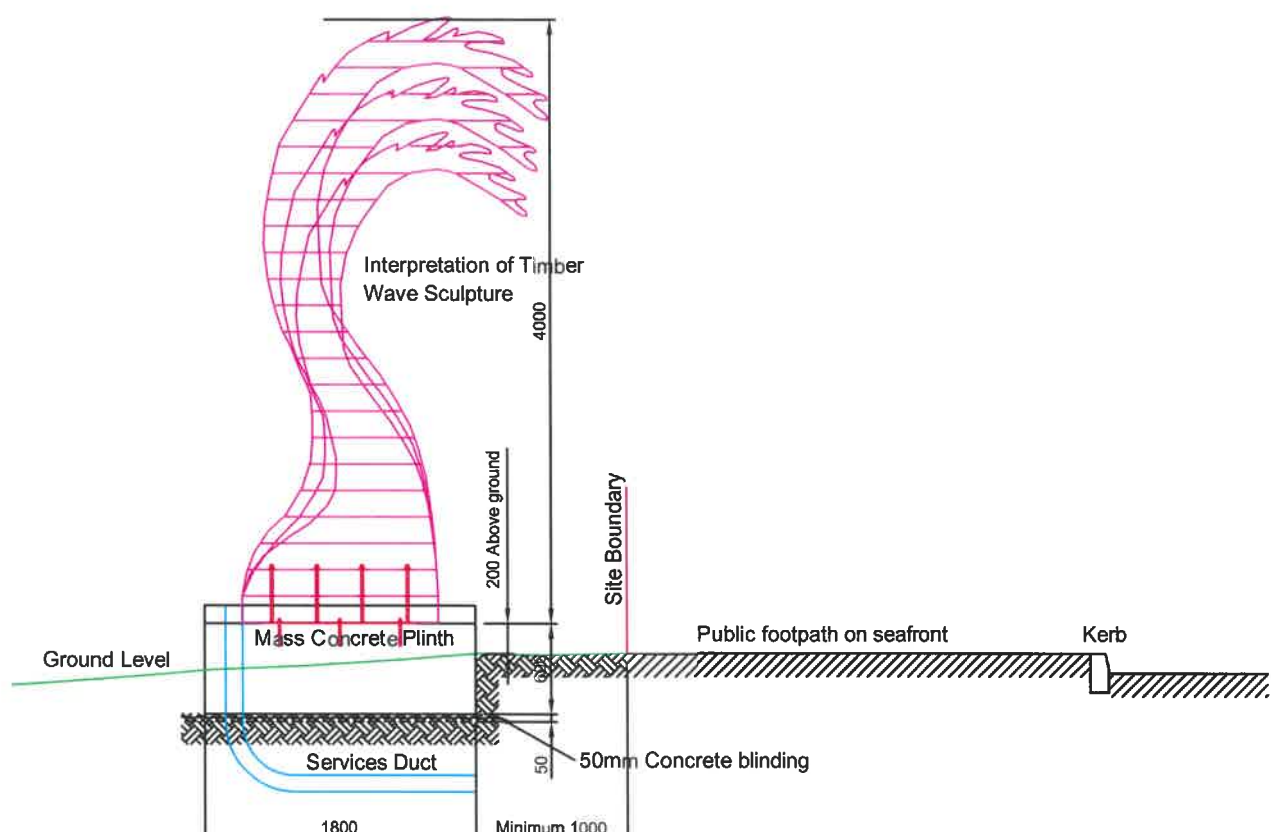

Section of Wave Sculpture

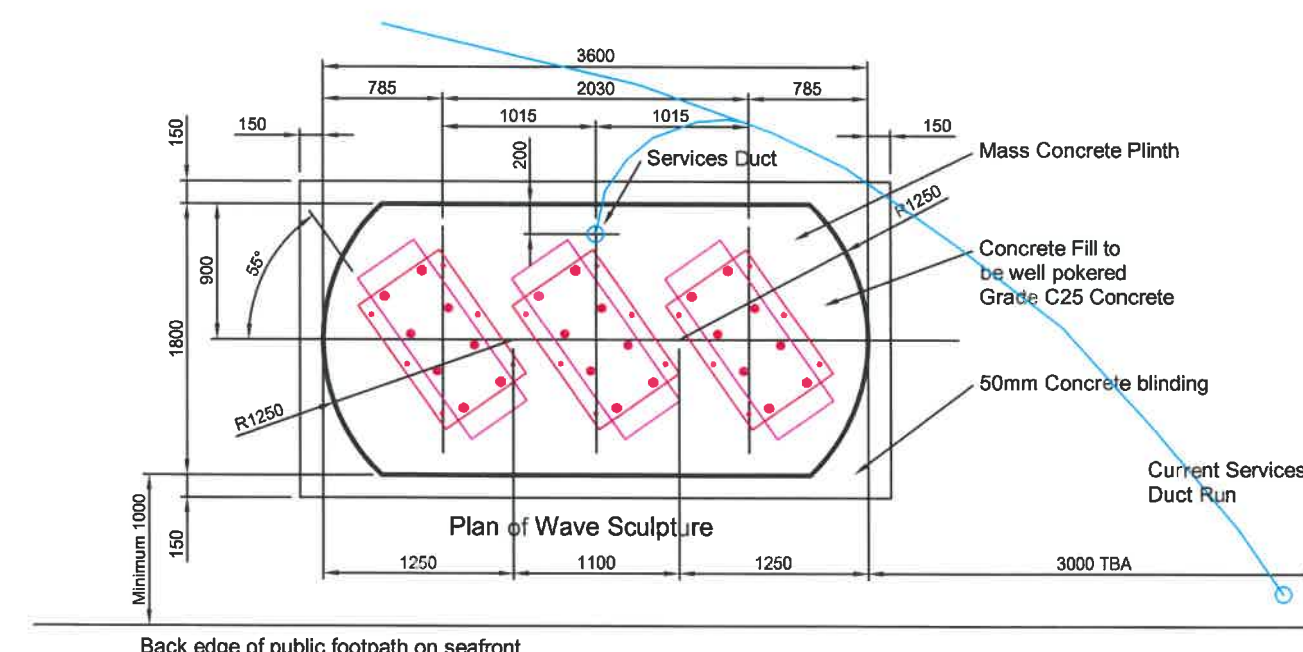

Site Location Plan of Wave Sculpture

Sea Road Kerb Line

Notes

E			
D			
C			
B			
A	Redrawn	S.D	20/09/19
Rev	Description	By	Date

Project:
The Littlehampton Wave
Leisure Centre

Drawing Title:
Plan & Elevation of Sculpture
Concrete Plinth

Drawn by: S.D

Checked by:

Date: 20/09/2019


Scale: 1:50

Arun District Council
Arun Civic Centre
Maltravers Road
Littlehampton
West Sussex
BN17 5LF
Tel: 01903 737500
Email: Engineering.Services@arun.gov.uk

Original Sheet Size - A3

Drawing Number:
04051404

Rev:
A

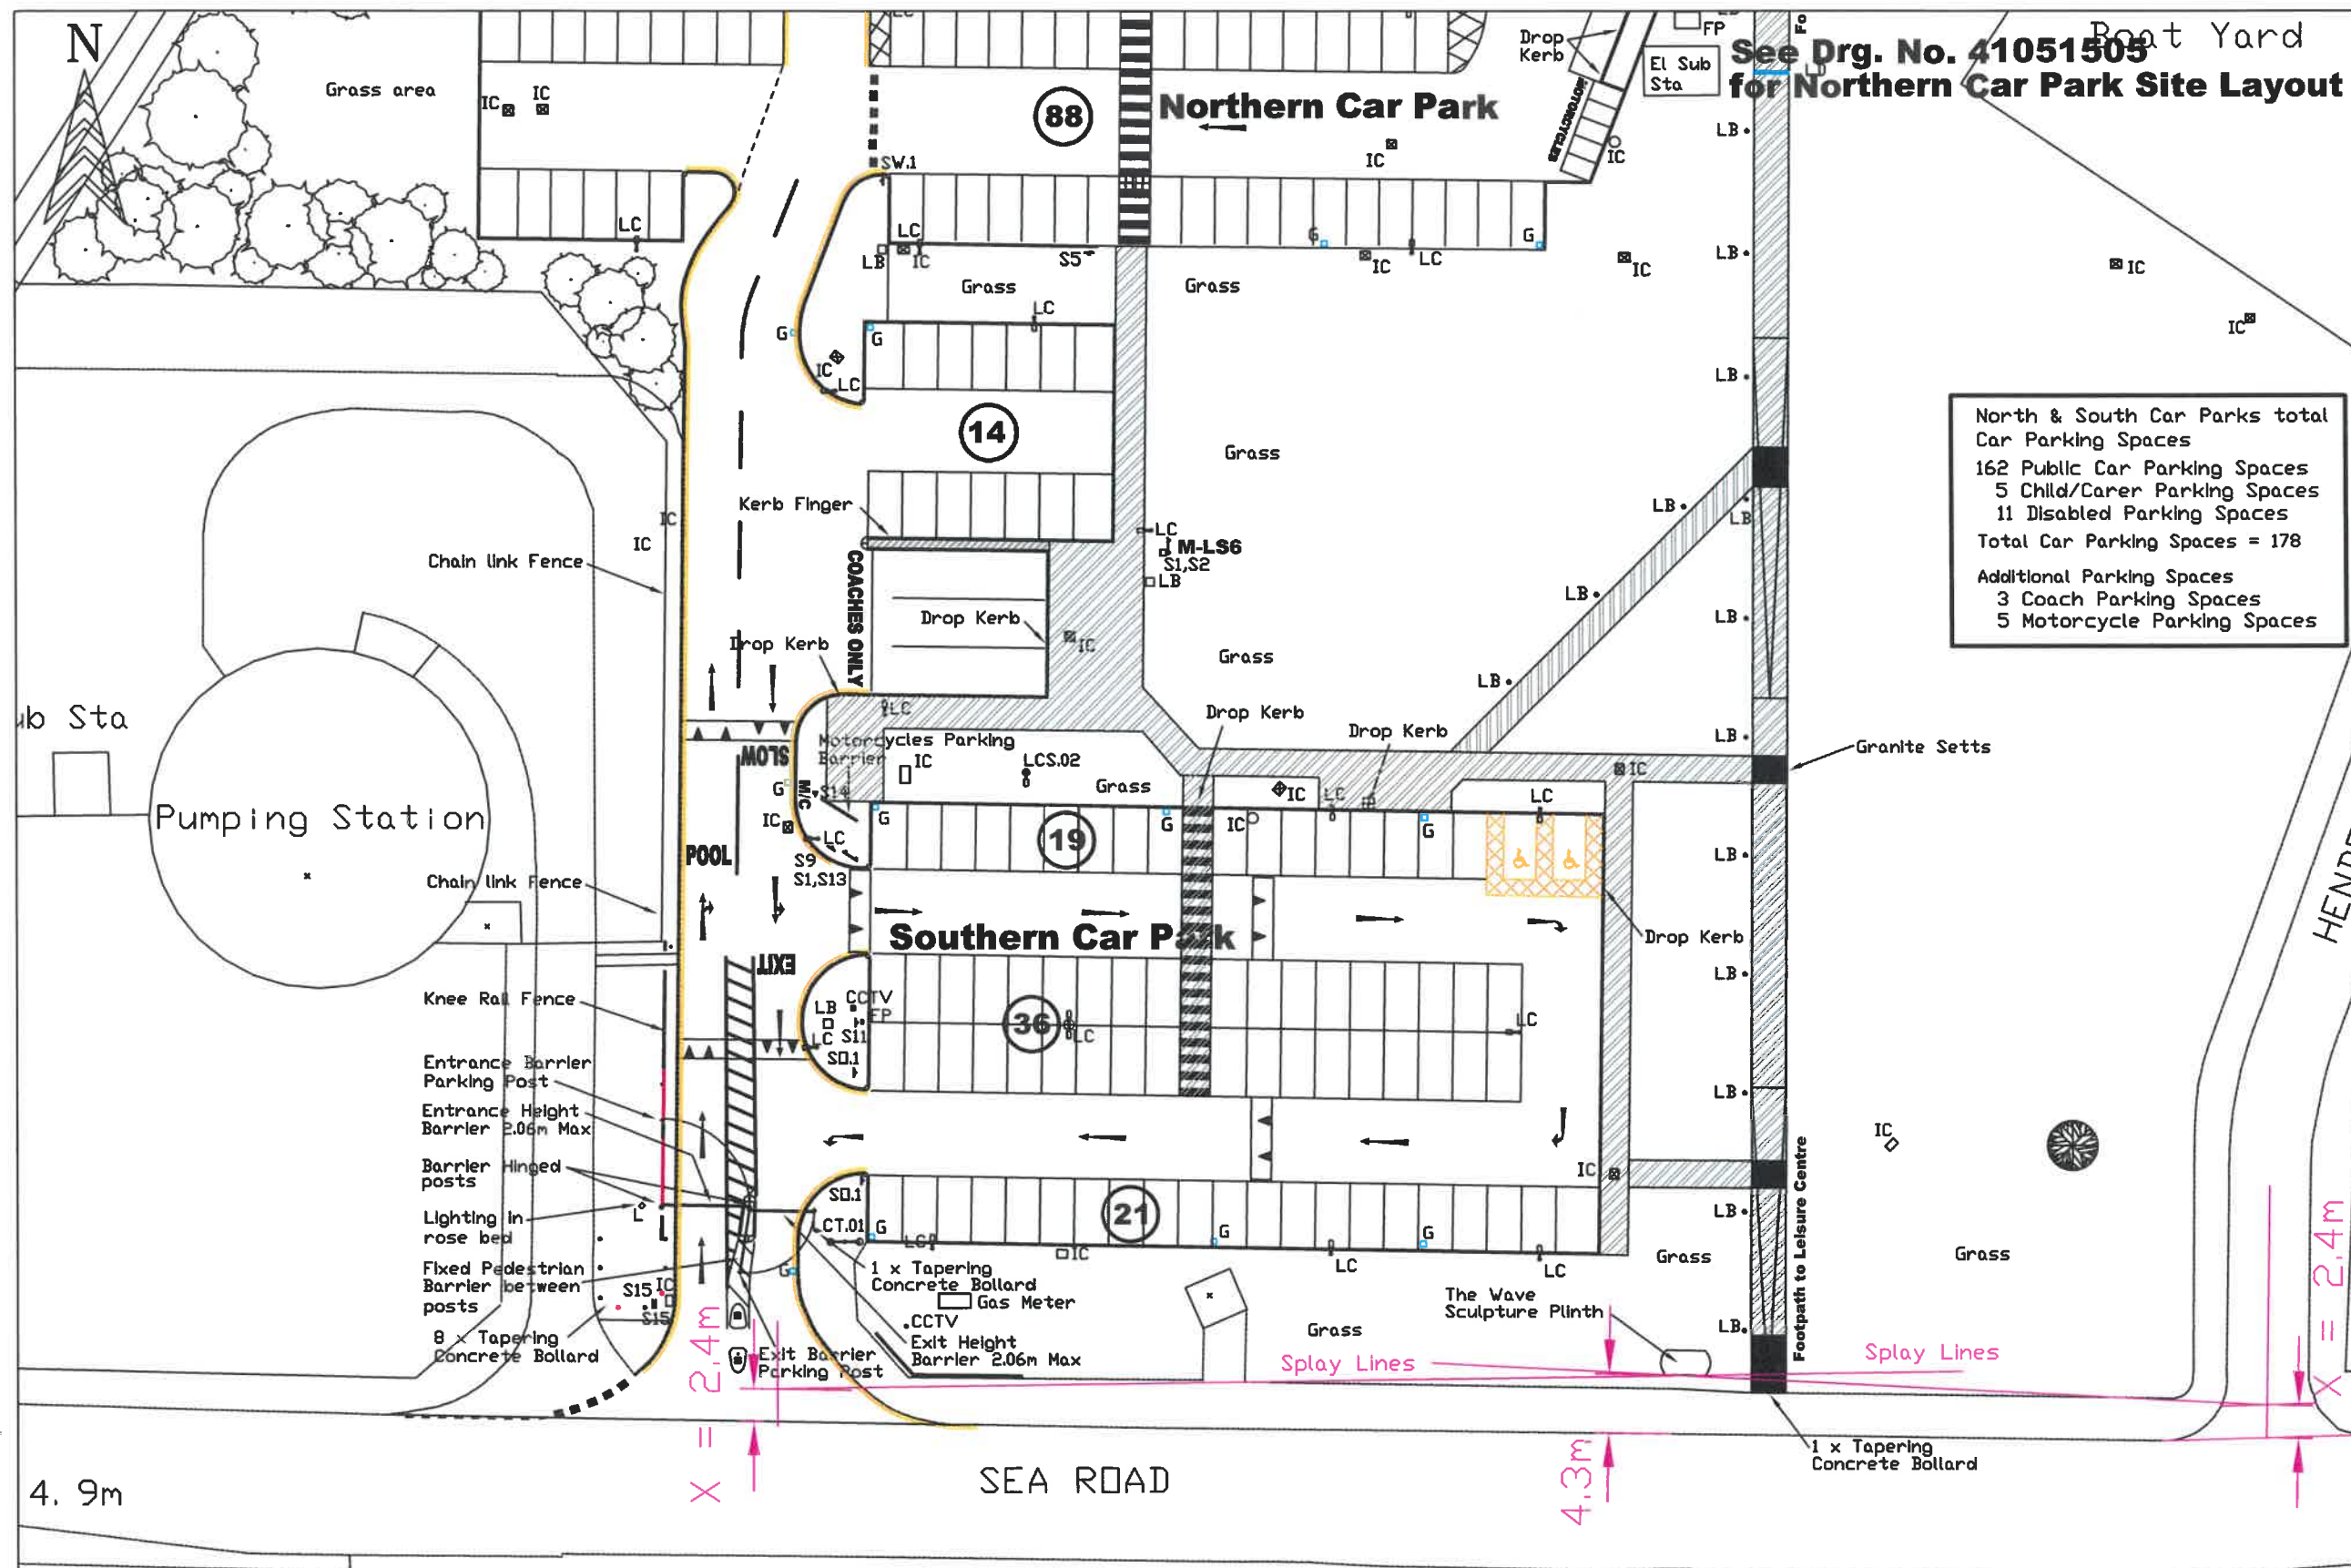

SIGNS

Order Signs ○
 SD.1 = No Entry
Warning Signs ▲
 SW.1 = Give Way
Instruction Sign - Blue
 SI.1 = None

General Information Signs

S1 = MEWSBROOK CAR PARK
 Pay & Display info board
 S2 = 'Pay here' (3 sided)
 S3 = Disabled badge holders only
 Free parking when displaying a valid Disabled Badge
 FAILURE TO COMPLY WILL RESULT IN AN EXCESS CHARGE BEING ISSUED

S4 = Have you paid & displayed Your Ticket
 S5 = P The Littlehampton Swimming Centre Car Parking for Vehicles not exceeding 30cwt
 ALL DELIVERIES TO REAR OF BUILDING PLEASE

S6 = THESE PREMISES ARE MONITORED BY 24 HOUR CCTV
 Images are being recorded for the purposes of crime prevention and public safety
 S7 = ARUN DISTRICT COUNCIL CAR PARK SERVICES ALTERNATIVE PARKING Information Board
 S8 = Motorcycles here (3 sided)
 S9 = P Parking Sign

Based upon the Ordnance Survey mapping with the permission of the Controller of Her Majesty's Stationery Office © Crown Copyright. Unauthorised reproduction infringes Crown Copyright and may lead to prosecution or civil proceedings.
 Arun District Council 100018487