



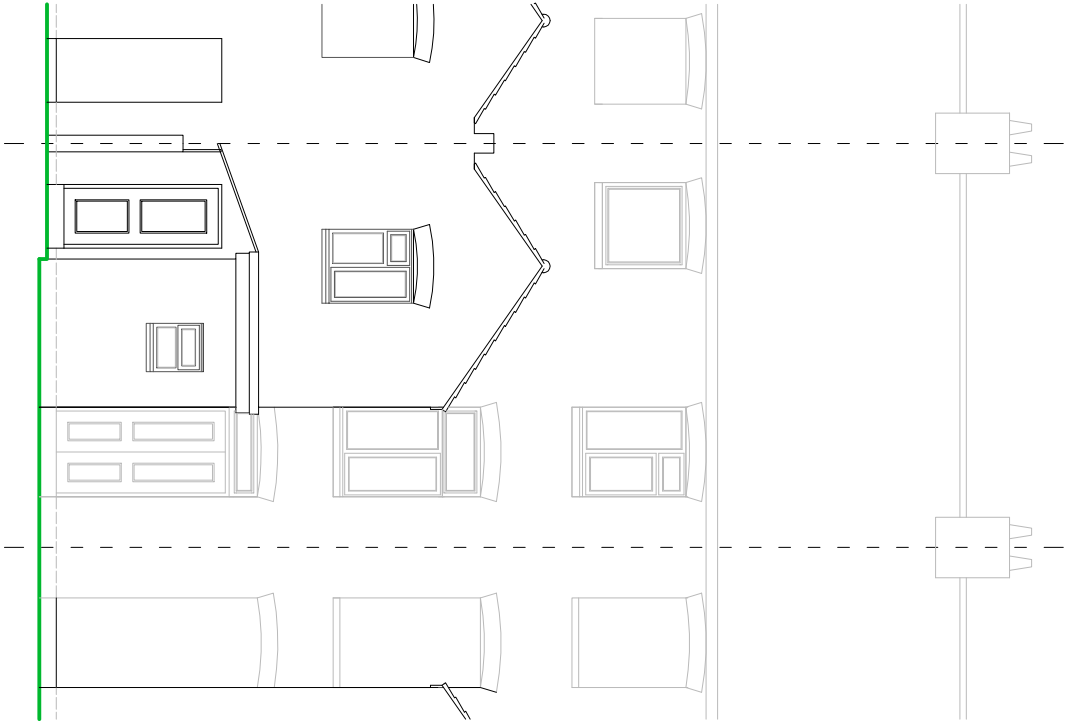

REAR ELEVATION

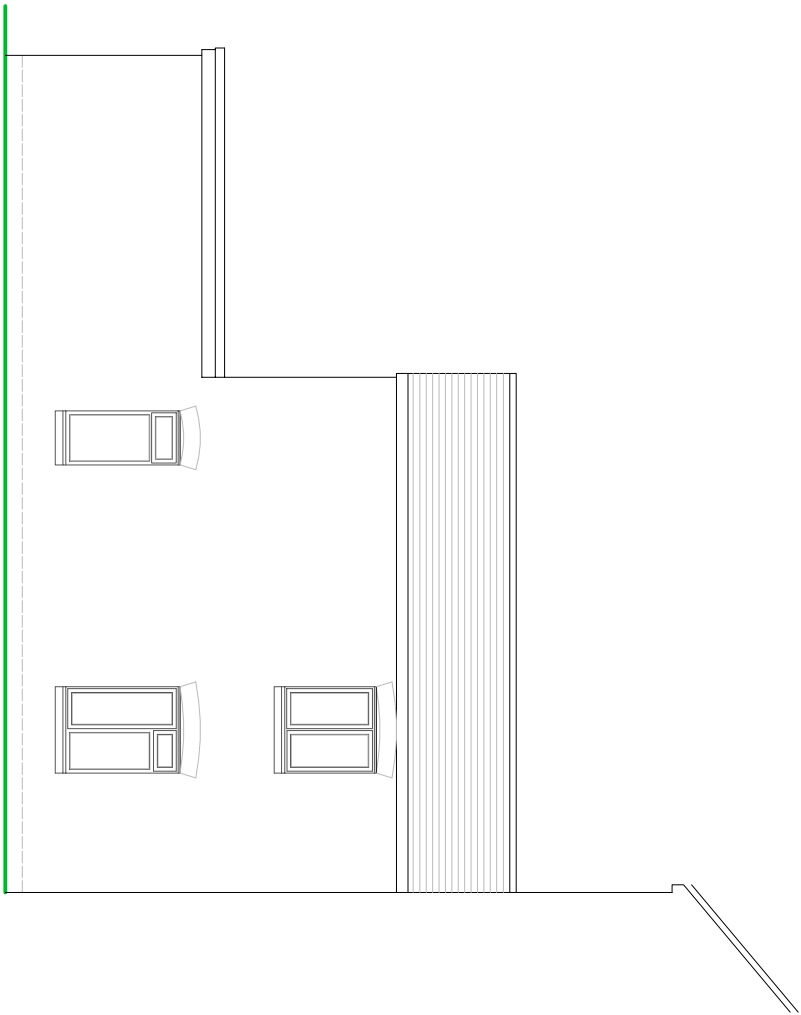


SIDE ELEVATION

NOTES

ROOF - Concrete tiles to pitched roof.

WALLS - Mixture of painted render and face brickwork detail to external walls.

WINDOWS/DOORS - White framed PVC double glazed units.

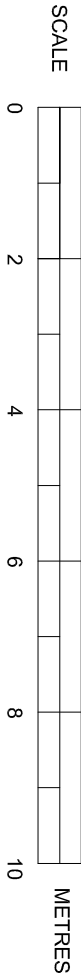

EXISTING ELEVATIONS

SUSSEX BUILDING CONSULTANCY LIMITED

4 ST AUGUSTINE ROAD, LITTLEHAMPTON,
WEST SUSSEX.

SCALE - 1/100 REV - DATE - 26/04/2019

LABC

3 NORTHCOTE ROAD
BOGNOR REGIS
PO21 3LZ
TEL - (01243) 861379