



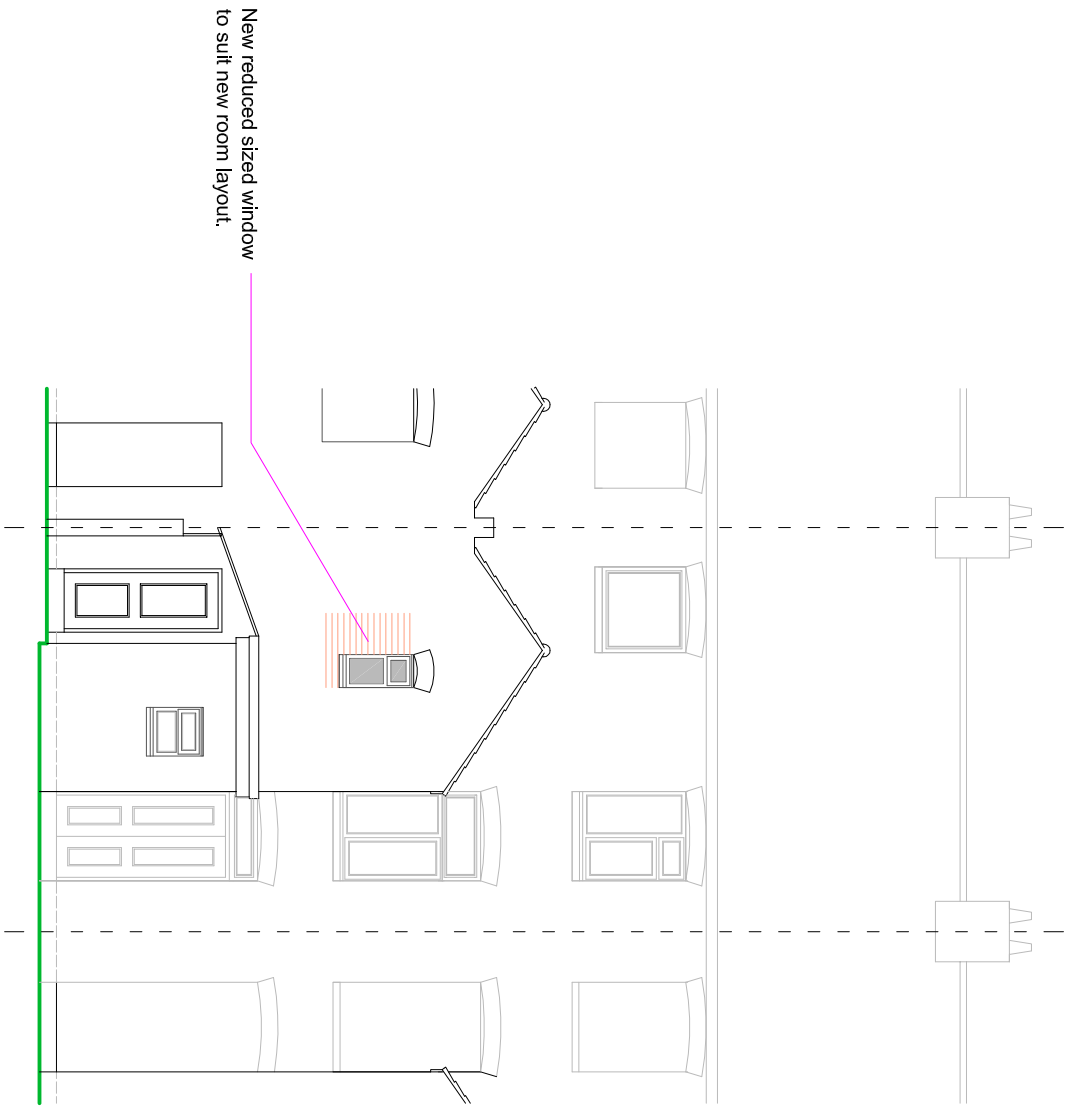


REAR ELEVATION

- NOTES
- ROOF - Concrete tiles to pitched roof.
 - WALLS - Face brickwork detail to match.
 - WINDOWS/DOORS - White framed PVC double glazed units.

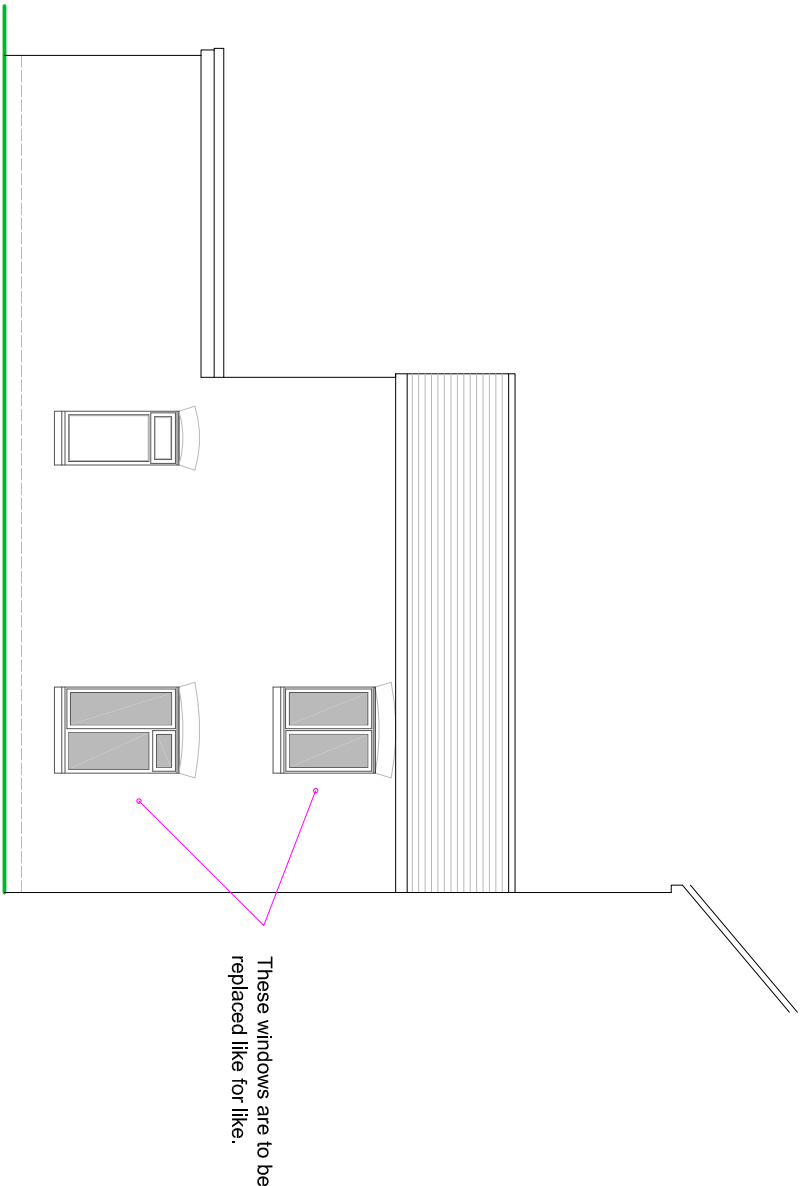

SIDE ELEVATION

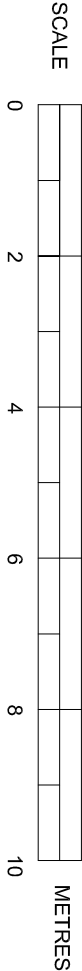

PROPOSED ELEVATIONS

SUSSEX BUILDING CONSULTANCY LIMITED

4 ST AUGUSTINE ROAD, LITTLEHAMPTON,
WEST SUSSEX.

SCALE - 1/100 REV - DATE - 26/04/2019



LABC
partner

3 NORTHGATE ROAD
SUSSEX BN1 1RSB
PO21 5Z
TEL - (01243) 861379