


EXISTING PLOT PLAN

SUSSEX BUILDING CONSULTANCY LIMITED

4 ST AUGUSTINE ROAD, LITTLEHAMPTON

SCALE - 1/100 REV - DATE - 14/05/2019

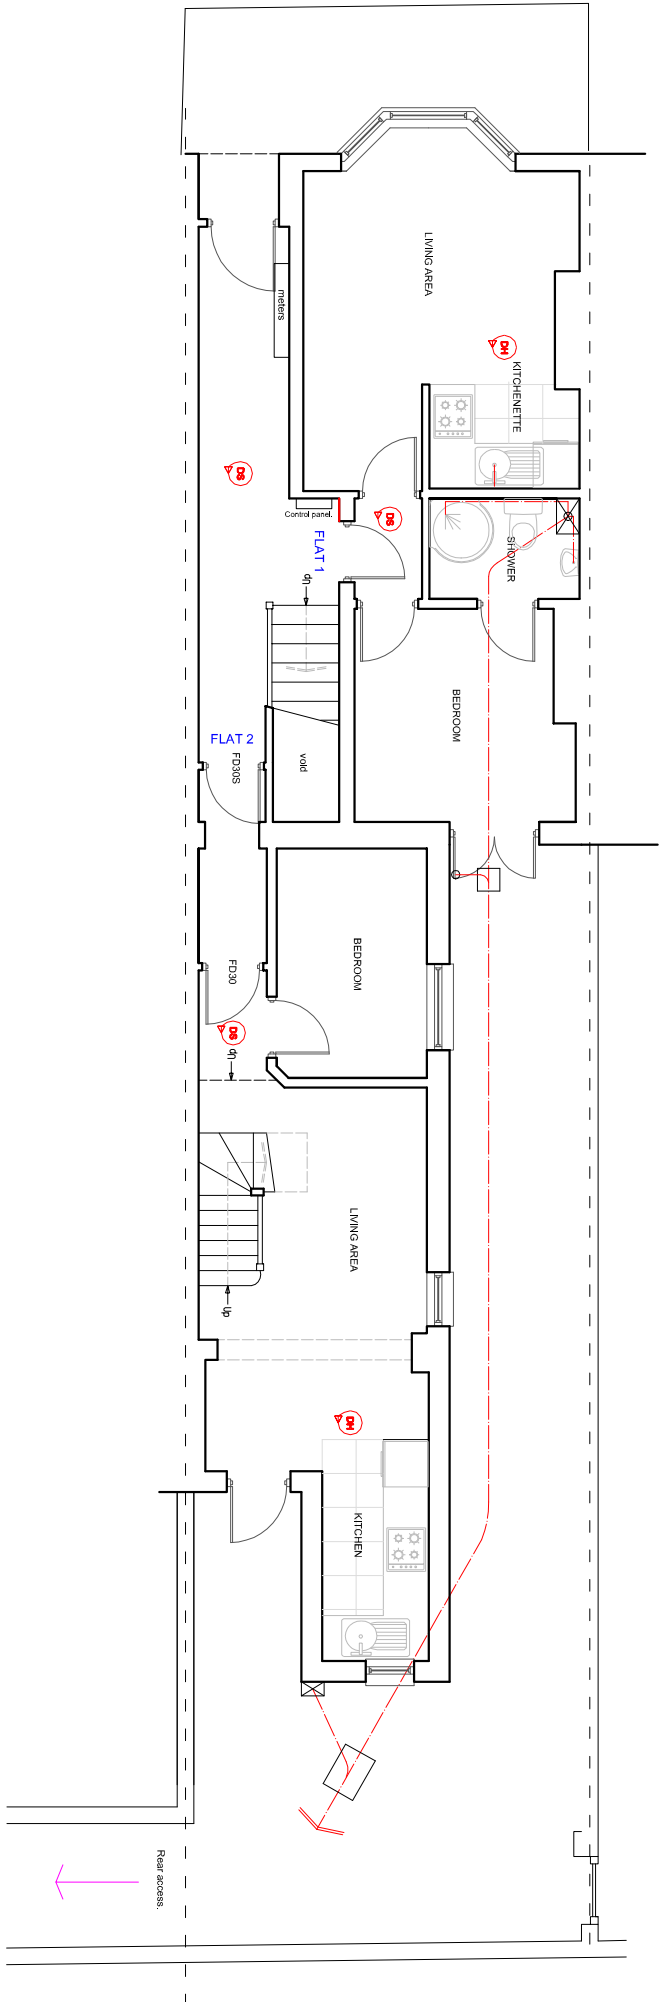

LABC
partner

PO21 5LZ
TEL - (01243) 861379