


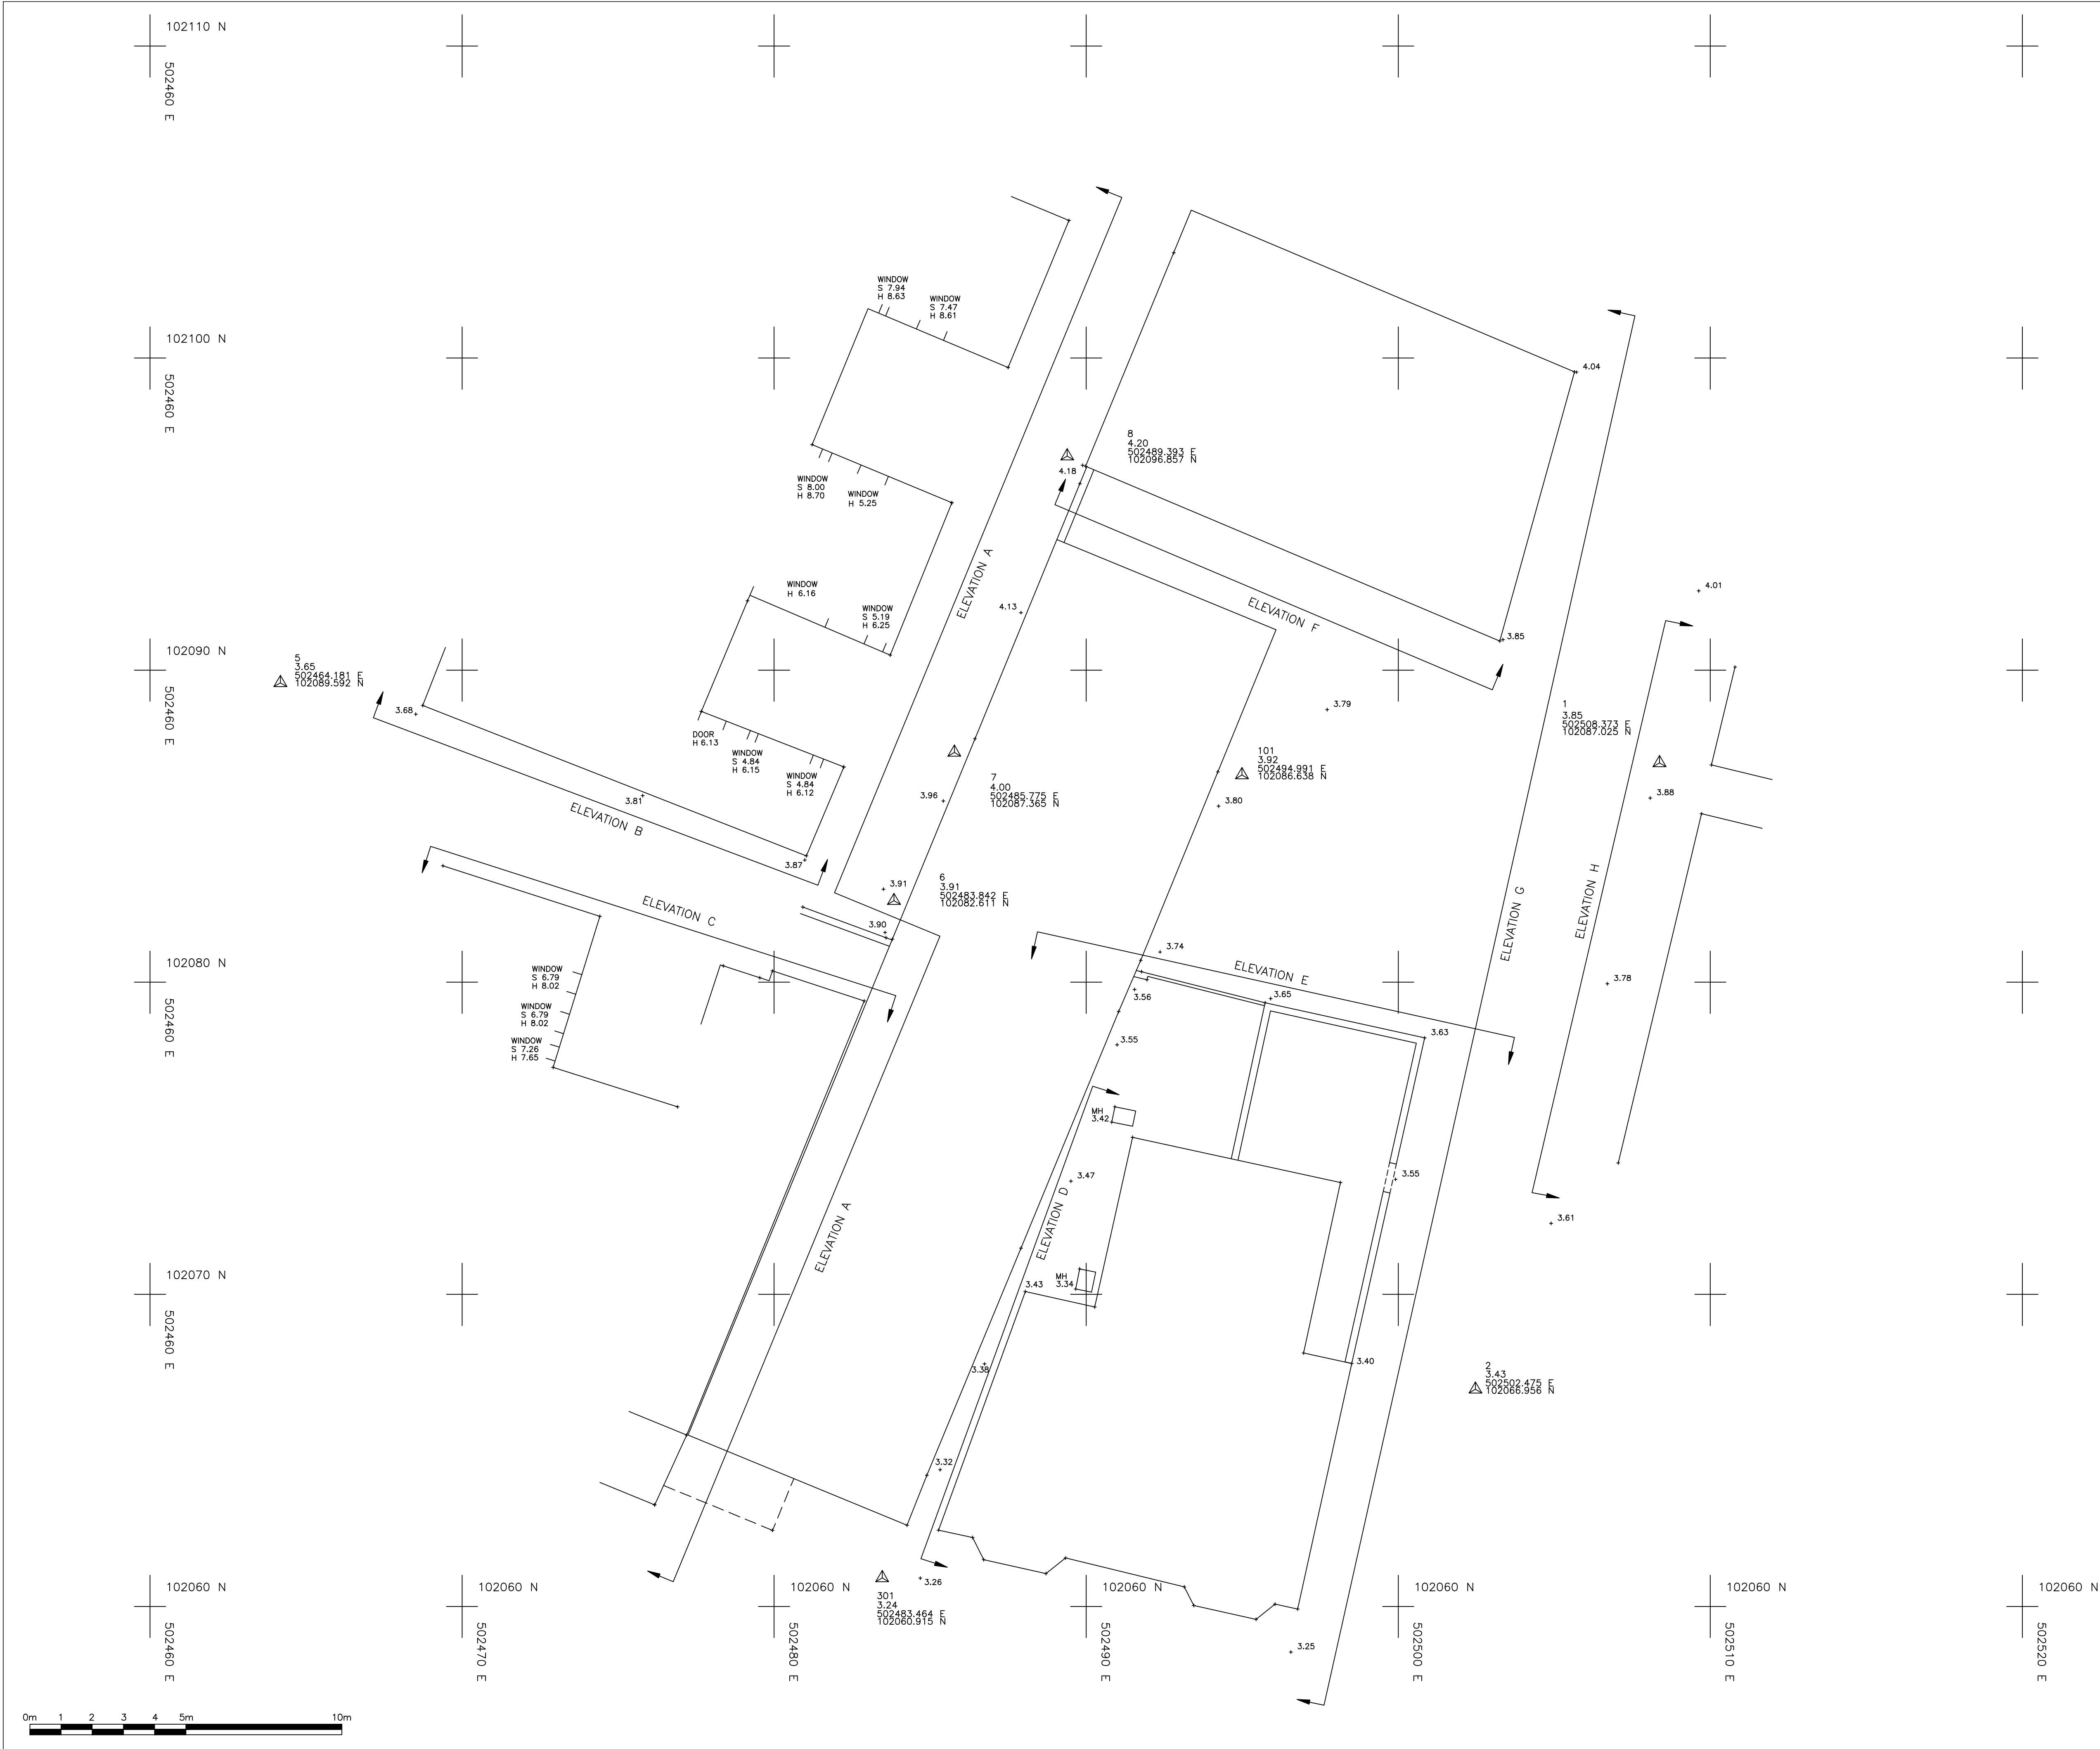

LAYER INFORMATION

0	EMPTY	TITLEBLOCK & BORDER
BORDER	BRITISH TELECOM MH'S ETC.	BRITISH TELECOM ROUTES
BT LINES	BUILDING OUTLINE	CABLE TV COVERS
BUILDING	CONTOURS	POINT MARKERS
CABLE TV	CRSSES	MH'S GULLYS ETC.
CONTOURS	DRAINAGE	ELECTRICAL MH'S ETC.
CROSSES	ELECTRIC	FENCE LINES
DRAINAGE	FENCES	FULL WATER MH'S
ELECTRIC	FURNITURE	STREET FURNITURE
FENCES	GAS MTS VALVES ETC.	GAS ROUTING
FULL WATER MH'S	GAS LINES	GRID
STREET FURNITURE	GRID	LEVELS
GAS MTS VALVES ETC.	LEVELS	ROADS
GAS ROUTING	ROADS	ROAD OUTLINE
GRID	ROADS	STATIONS
LEVELS	ROADS	STORM WATER MH'S, GULLY'S ETC.
ROADS	STATIONS	SURFACES
ROAD OUTLINE	STORM WATER MH'S, GULLY'S ETC.	TEXT
STATIONS	SURFACES	TREES
STORM WATER MH'S, GULLY'S ETC.	TEXT	UNKNOWN SERVICES
SURFACES	TREES	WALLS
TEXT	UNKNOWN SERVICES	WATER
TREES	WALLS	WATER METERS, STOP VALVES ETC.
UNKNOWN SERVICES	WATER	
WALLS	WATER METERS, STOP VALVES ETC.	
WATER		
WATER METERS, STOP VALVES ETC.		


LINETYPES & SYMBOLS

=====	BUILDING OUTLINE
-----	KERB LINE
-----	FENCE
-----	SURFACE EDGE
-----	FOUL DRAINAGE
-----	STORM DRAINAGE
-----	OVERHEAD CABLES
-----	FOLIAGE OUTLINE
-----	SURVEY STATION
-----	GATES
-----	TREE CANOPY
-----	SLOPE SYMBOL

LEGEND

AV	AIR VALVE	NP	NAME PLATE
B	BOLLARD	OB	OPEN BOARDED FENCE
BB	BREAST BEACON	OP	OPEN PAULING FENCE
BS	BUS STOP	P	POST
BTB	BRITISH TELECOM BOX	PC	POST & CHAIN FENCE
BW	BAND WIRE FENCE	PCB	POLICE CALL BOX
CB	CLOSE BOARD FENCE	PH	PUBLIC HOUSE
CH	CHANNEL	PL	PAVEMENT LIGHT
CHY	CHANNEL	PL	PARKING METER
CL	CORRUGATED IRON FENCE	PR	POST & RAIL FENCE
CLM	CHAIN LINK FENCE	PRM	POST & WIRE FENCE
CM	CELLAR MANHOLE	RS	ROAD SIGN
CP	CHESTNUT PAULING FENCE	RS	RETAINING WALL
CTV	CABLE TELEVISION POINT	SIP	SERVICE INDICATOR POST
DC	DRAINAGE CHANNEL	SI	STOP VALVE
DK	DROP KERB	TCB	TELEPHONE CALL BOX
ELEC SUB	ELECTRICITY SUB	TF	TELEGRAPH POLE
STN	STATION	TS	TRAFFIC SIGNAL
FB	FOOT BRIDGE	UL	UNABLE TO LIFT
FE	FIRE ESCAPE	VB	VENT PIPE
FI	FIRE HYDRANT	WB	WASTE BIN
FP	FOOTPATH	WM	WATER METER
FS	FLAGSTAFF	WD	WASH OUT
GR	GRATING		
GV	GAS VALVE		
H	HYDRANT		
I	INSPECTION COVER		
IL	INVERT LEVEL		
IR	IRON RAILINGS		
KO	KERB OUTLET (GULLY)		
LP	LAMP POST		
LB	LETTER BOX		
MSC	MIXED CONSTRUCTION FENCE		
MH	MANHOLE		
MHT	BRITISH TELECOM		
MHE	ELECTRICAL		
MHO	GAS		
MHC	MERCURY		
MP	MILE POST		
NB	NOTICE BOARD		

NORTH (INDICATIVE)

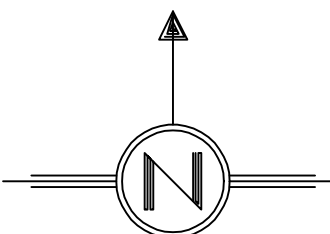

LAND & MEASURED BUILDING SURVEYORS

139 HIGH STREET - LEWES
EAST SUSSEX - BN7 1XS
TEL 01273 472492
E-MAIL: mizarassociates@gmail.com

M.J.ZARA ASSOCIATES

SITE
25 RIVER ROAD
LITTLEHAMPTON

CLIENT
TURNER ASSOCIATES
19A WILBURY AVENUE
HOVE
BN3 6HS

NOTES
LEVELS AND GRID BASED ON G.P.S. READINGS.
LIMITED INFORMATION SUPPLIED ON SITE SURVEY
ONLY FOR REFERENCE TO ELEVATIONS
AND OTHER SURVEY PREVIOUSLY UNDERTAKEN
JOB REF. 9040

SCALE 1:100	SHEET SIZE A1 (LANDSCAPE)
DATE JUNE 2020	SURVEYED BY T.C