


Schedule of Accommodation:

Unit 1 = 62 sqm
Unit 2 = 57 sqm
Unit 3 = 71 sqm
Unit 4 = 42 sqm
Unit 5 = 51 sqm

RIVER ROAD

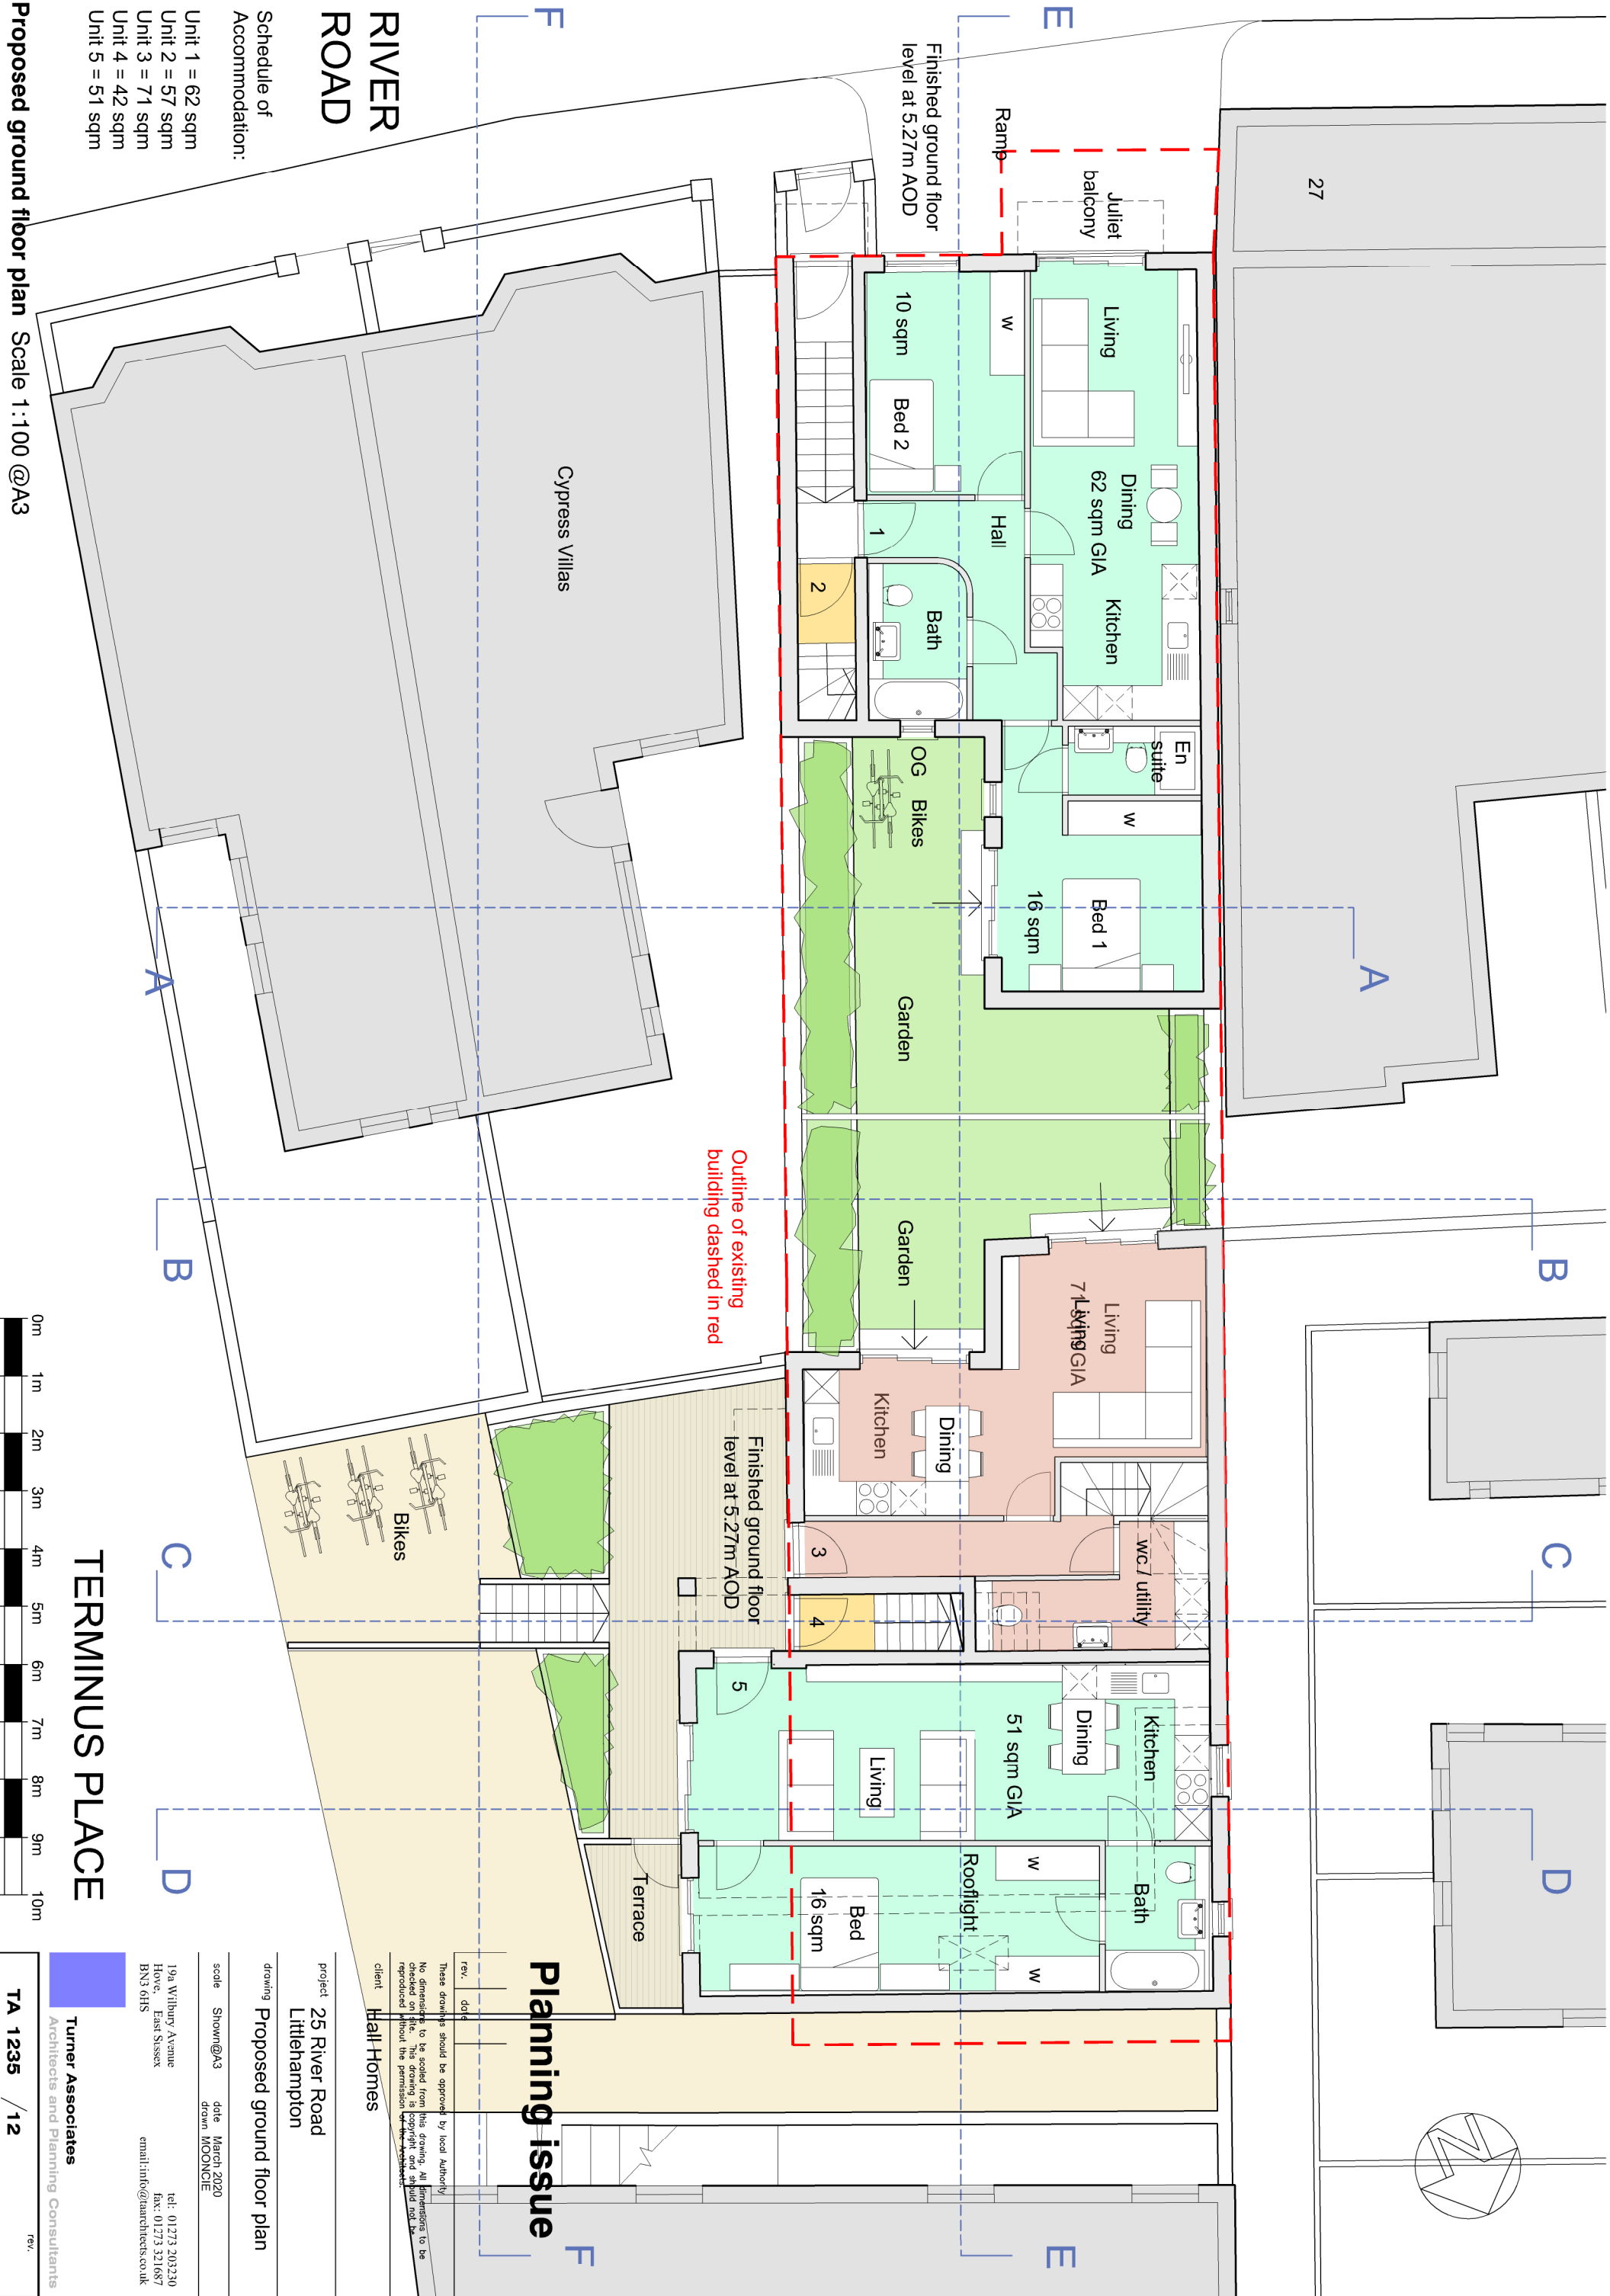

Outline of existing building dashed in red

Planning issue

client Hall Homes

project 25 River Road Littlehampton

drawing Proposed ground floor plan

scale Shown@A3 date March 2020 drawn MOONCIE

19a Wilbury Avenue Hove, East Sussex BN3 6HS
tel: 01273 203230 fax: 01273 321687 email: info@taarchitects.co.uk

Turner Associates Architects and Planning Consultants

TA 1235 / 12



TERMINUS PLACE