
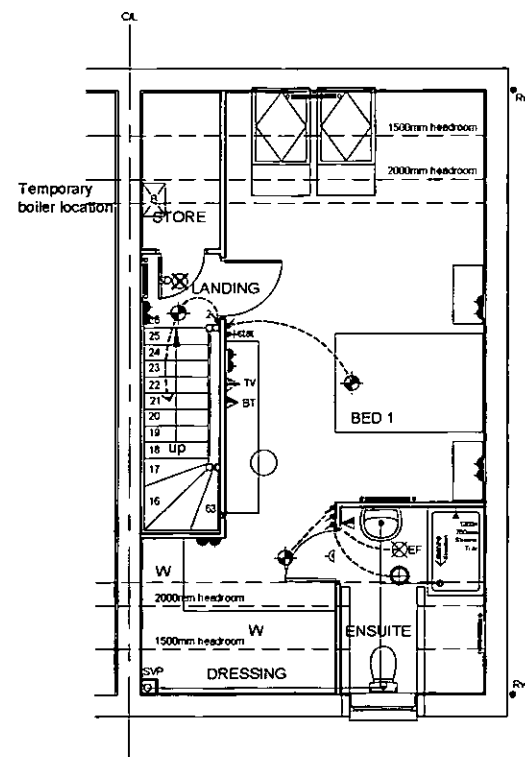
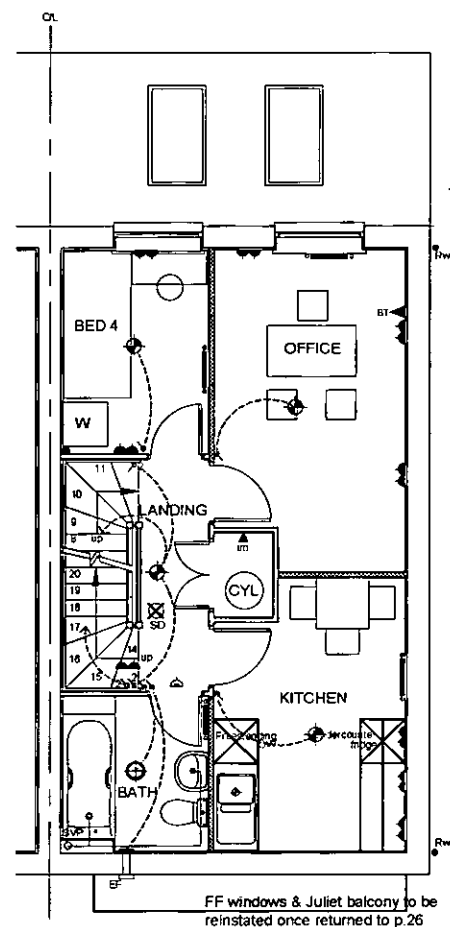


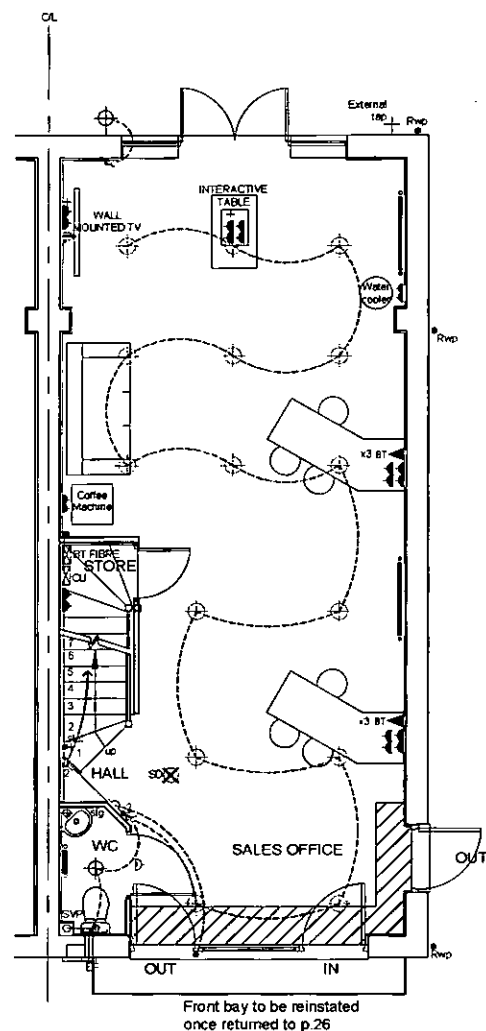

- ELECTRICAL SYMBOLS KEY**
- EF Ceiling mounted extract fan
 - SD Smoke Detector
 - Shaver socket outlet
 - im Immersion switch
 - Double socket outlet
 - Double Floor socket
 - Pendant light fitting with Low Energy bulb
 - Recessed lowline 24 downlights
 - IPX4 batten light fitting with Low Energy bulb
 - TV TV point
 - BT Telephone point
 - CU Consumer unit - fixed 1350mm - 1450mm from FFL
 - Media Plate
 - BTOR BT Open Reach Location - Refer to Trade Specification if to be utilised on site.
 - Lightswitch
 - Lightswitch - 2 way
 - Extract Fan isolator switch with 'FAN' label/symbol @ H.L. centred above door
 - Thermostat
 - Doorbell to be positioned on door frame handle side in line with door handle
 - Door Chime
 - Ethernet Port
 - Gradius topguard matting (3-4 week call off)

Sales office specification

Front GF Glazing

2100mm high frameless glazed doors with chrome ironmongery & fixed center panel

Carpet to GF, Office & Bed 4:

Palmera plus 320 iron

GF Downlights:

Recessed lowline 24

Entrance Matwell:

Gradius topguard matting (3-4 week call off)

Esplande plus indigo boulevard LRV.12 (12mm closed) bars

Kitchen:

DO6 Porcelain white cabinets

Handle 132

Vinyl flooring - Futura 57982

Fino Anthracite laminate worktop

Undercounter fridge

Freestanding dishwasher 450mm

Paint Walls: 3099 72/008 A8 Dulux

To GF, Stairs & Landings, Office & Bed 4

B	9.12.13	Revised Front elevation to accommodate signage	MB	SE
A	27.11.13	Added ethernet points & sockets	MB	
Rev	Date	Detail	Drawn	Check
Barratt Southern Counties Barratt House, Walnut Tree Close Guildford, Surrey GU1 4SW				
Project Name				
Kingley Gate, Courtwick Littlehampton				
Drawing Name				
Marketing Suite - Plot 26 Floor Plans				
Drawn by	Date of first issue	Barratt Southern Counties Dwg No		
MB	23.11.13	6125	MAR	SA
Checked By	Orig. size	Scale	1	B
	A3	1:100		