





2100mm High frameless glazed doors with chrome ironmongery & fixed center panel
PLOT 26 - MARKETING SUITE

FF doors & Juliet balcony to be reinstated once returned to p.26
Bespoke surround with integrated lighting
Front bay to be reinstated once returned to p.26

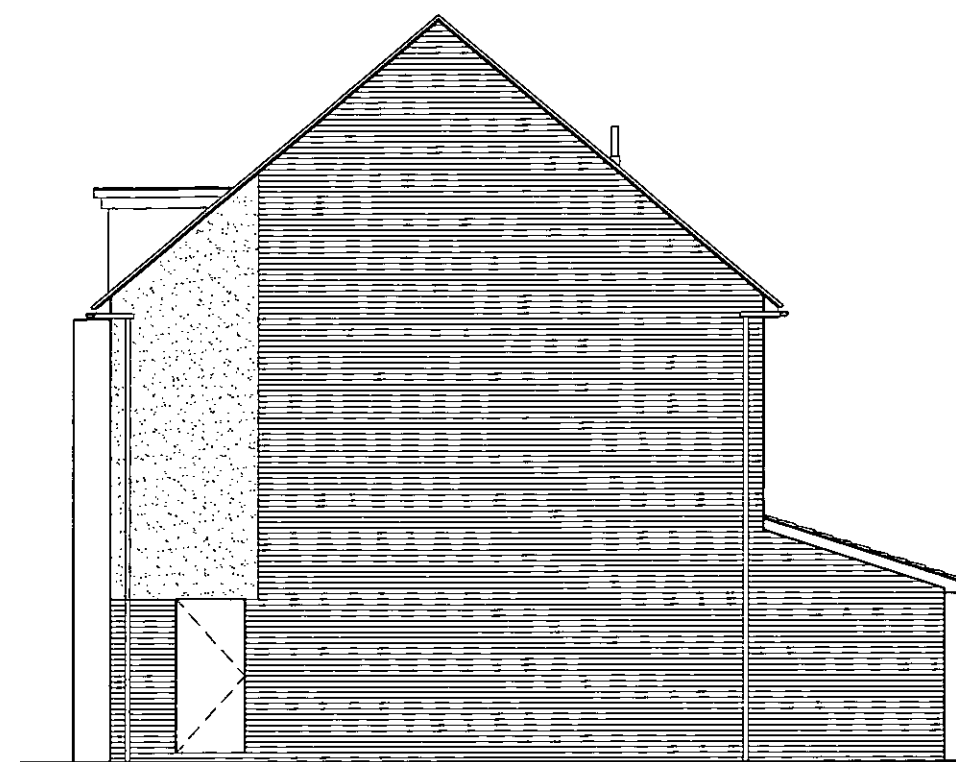

2100mm High frameless glazed door with chrome ironmongery
PLOT 26 - MARKETING SUITE

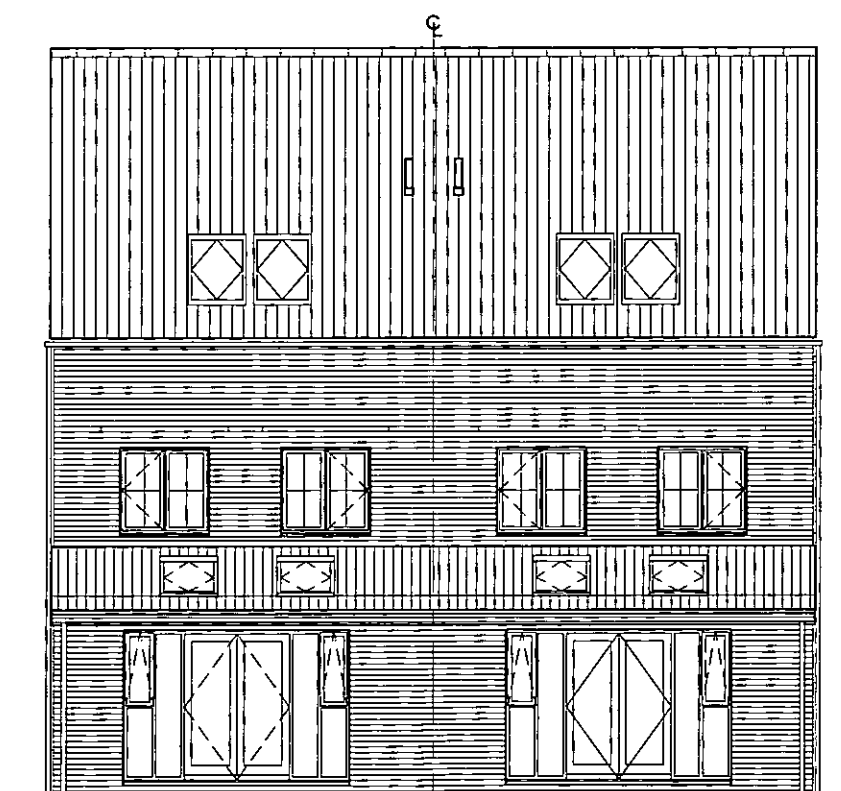

PLOT 26 - MARKETING SUITE

Sales office specification

Front GF Glazing

2100mm high frameless glazed doors with chrome ironmongery & fixed center panel

Carpet to GF, Office & Bed 4:

Palmera plus 320 iron

GF Downlights:

Recessed lowline 24

Entrance Matwell:

Gradius topguard matting
(3-4 week call off)

Esplande plus indigo boulevard
LRV.12 (12mm closed) bars

Kitchen:

DO6 Porcelain white cabinets
Handle 132

Vinyl flooring - Futura 57982

Fino Anthracite laminate worktop

Undercounter fridge

Freestanding dishwasher 450mm

Paint Walls: 3099 72/008 A8 Dulux

To GF, Stairs & Landings, Office
& Bed 4

B	9.12.13	Revised Front elevation to accommodate signage	MB	SE
A	27.11.13	Revised Front elevation	MB	
Rev	Date	Detail		Drawn

BARRATT HOMES Barratt Southern Counties
Barratt House, Walnut Tree Close
Guildford, Surrey GU1 4SW

Project Name **Kingley Gate, Courtwick Littlehampton**

Drawing Name **Marketing Suite - Plot 26 Elevations**

Drawn by	Date of first issue	Barratt Southern Counties Drg No	Rev
NB	27.11.13	6125 MAR SA 2	B
Checked By	Orig. size	Scale	
	A3	1:100	