




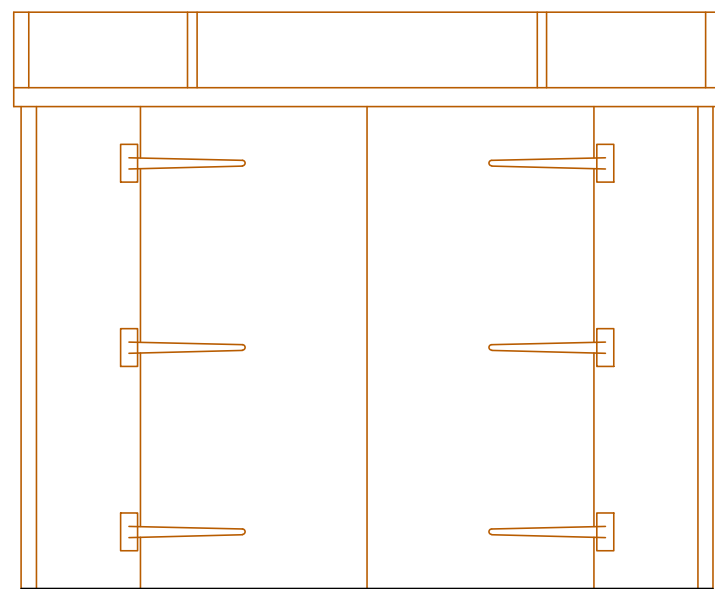


Front Elevation

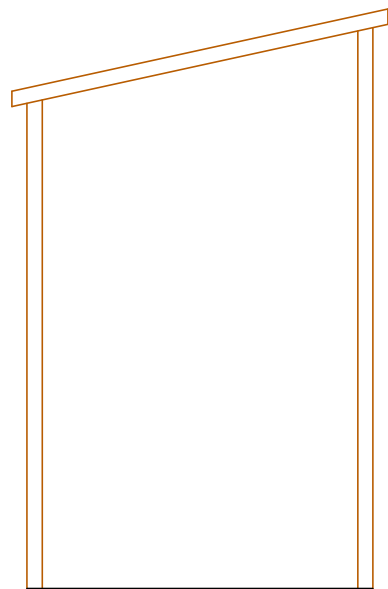

Side Elevation

 

Rear Elevation

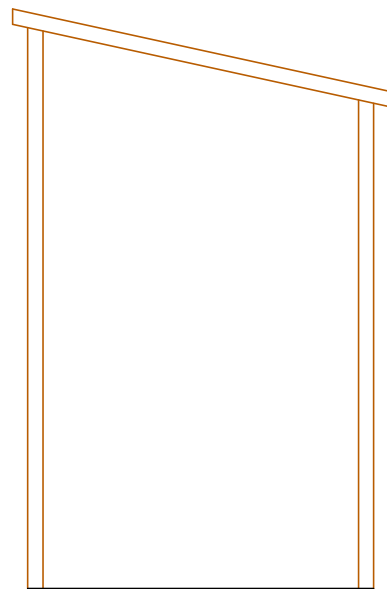


Side Elevation

MATERIALS


Wall:
Redwood timber
shiplap cladding,
painted Royal
Sage Leaf green

Roof:
Heavy duty
mineral felt,
grey

PROPOSED TOOL SHED ELEVATIONS 1:20

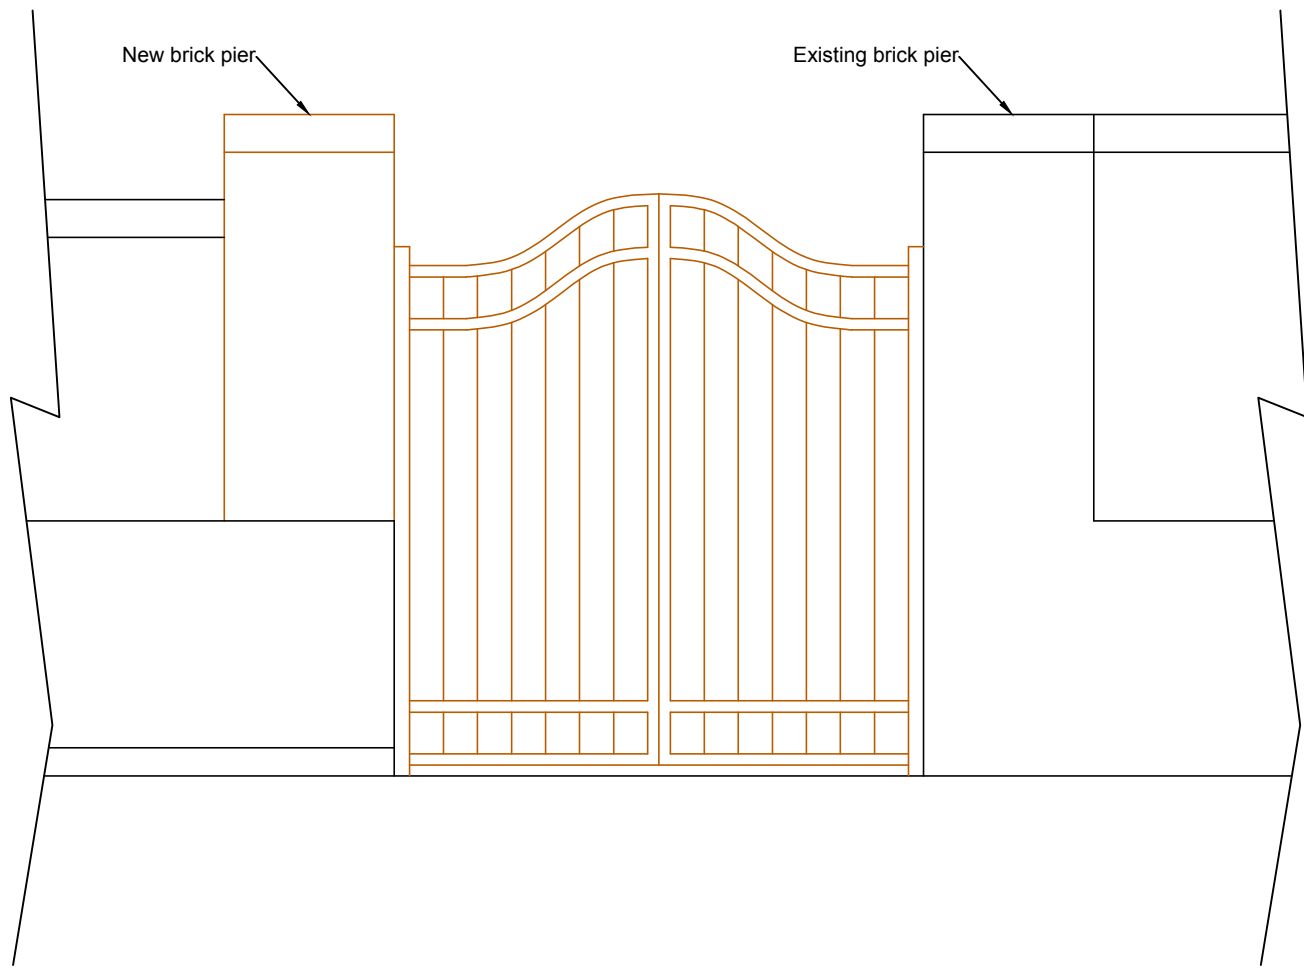

PROPOSED FRONT BOUNDARY
WALL ELEVATION 1:20

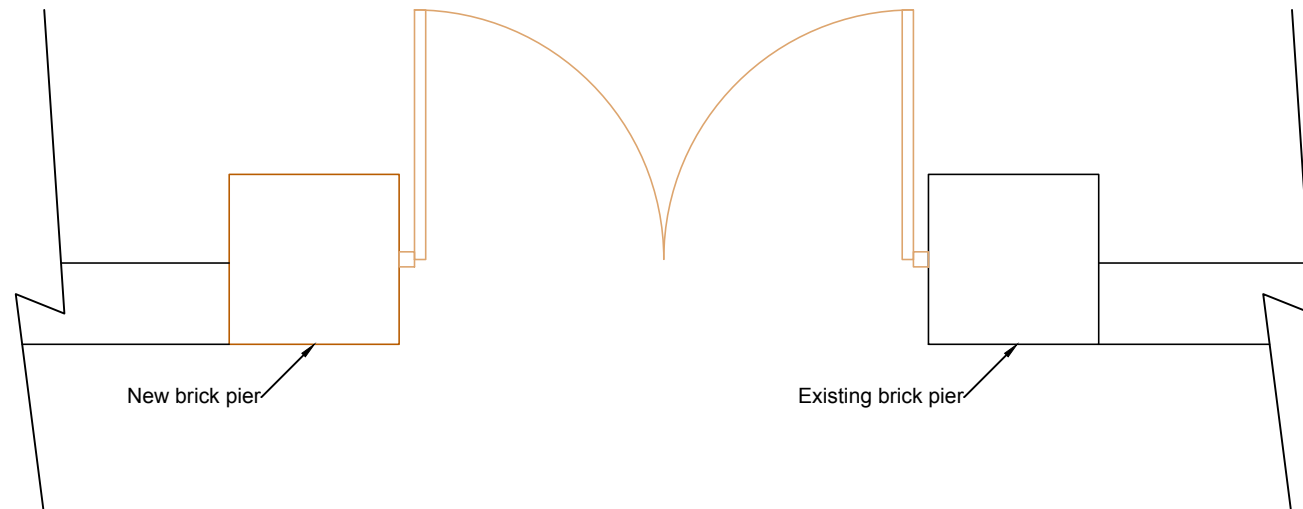

PROPOSED FRONT BOUNDARY
WALL PLAN 1:20

MATERIALS

Wall:
Face brick to
match existing
brick boundary
wall

Gate:
Wrought iron,
painted black



All dimensions to be checked on site prior to commencement of work, except for planning purposes.

This drawing is the copyright of
CALDOTEC LTD
and may not be copied, altered or reproduced
in any way without written authority.

CALDOTEC LTD
11 THE PARADE
WILLOWHAYNE CRESCENT
EAST PRESTON
WEST SUSSEX
BN16 1NS
Telephone
01903 859176

PROPOSED TOOL SHED & FRONT BOUNDARY

23 Church Street
Littlehampton
West Sussex
BN17 5EL

CLIENT Littlehampton Quakers

Issue	Details	Drawn	Check	Date
SCALE	AS SHOWN on A2			
DATE	27/07/17			
DRAWING NUMBER	16198/02b			