


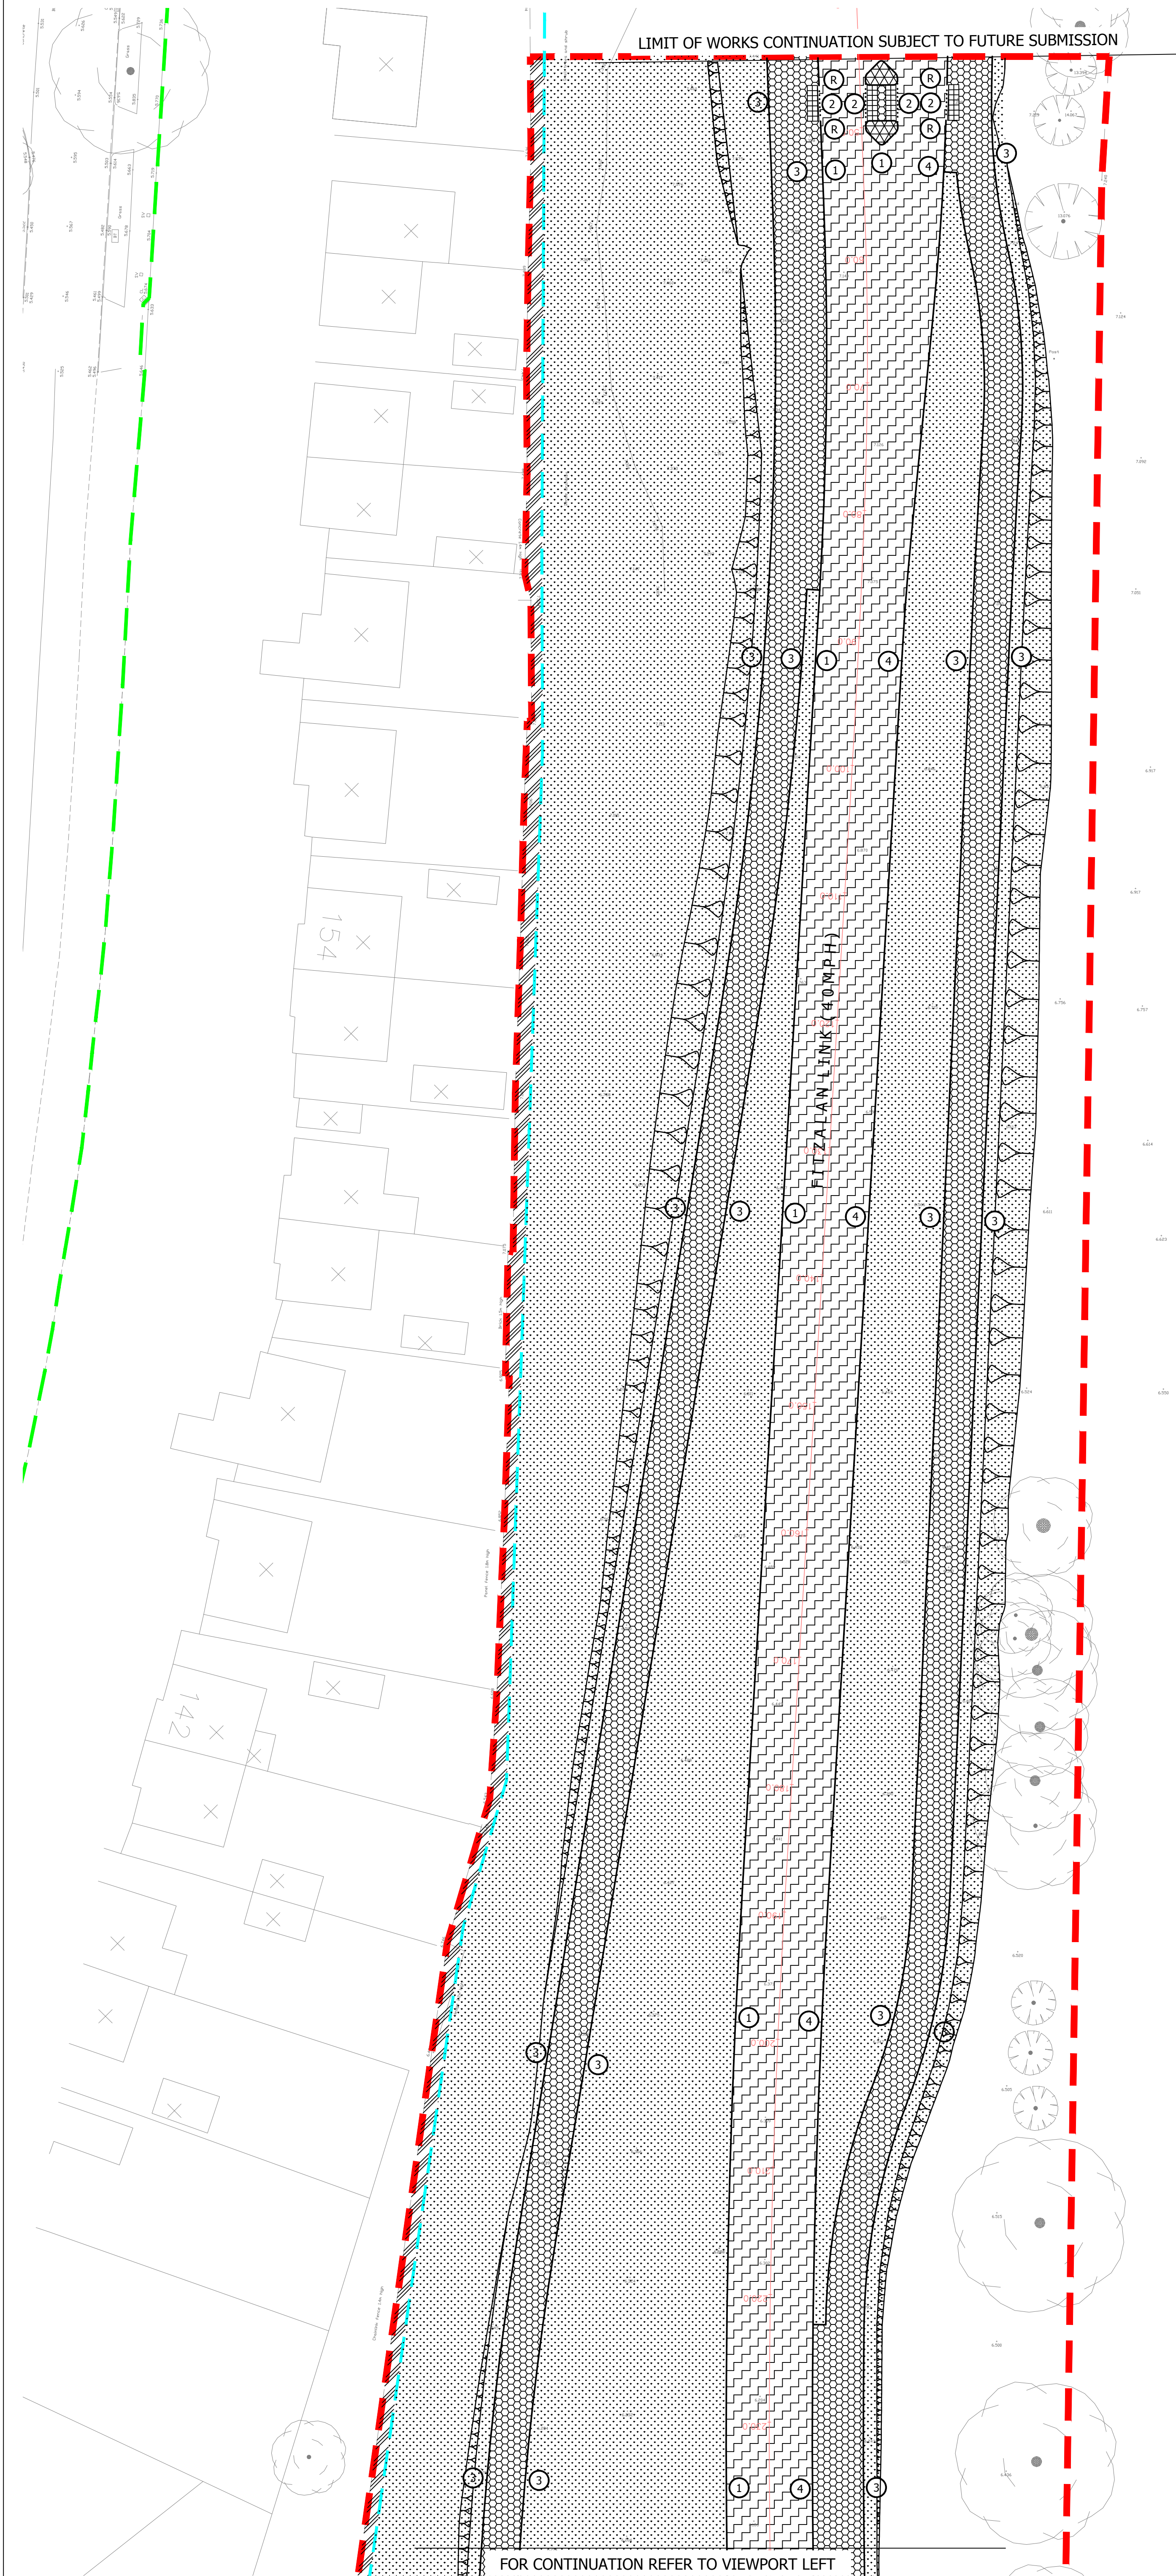

NOTES

1. School site layout has been taken from WSCC drawing 507344_101 received November 2010.
2. Tree information has been taken from WYG drawing A089072-LEI-N-TCP-01-16 Rev A (Tree Constraints Plan) received 26/06/15.
3. Topo survey has been taken from MB drawing IR.PHLITTLE.2.21 Rev A received 23/01/15.
4. Longitudinal carriageway joints for all construction layers shall not be within the wheeltrack zones. Refer to App 0/2.

P9	Noise barrier updated. (ON)	SL	04/09/2019
P8	Hit and miss edging removed along eastern boundary following comments from WSSC dated 03/06/2019. (ON)	AB	19/07/2019
P7	Drawing updated following comments from WSSC dated 19/07/2019. (ON)	AB	29/10/2018
P6	Drawing updated following comments from WSSC dated 09/03/2018 & 20/03/2018. (ON)	AB	01/06/2018
P5	30 layout information updated following planning approval. (ON)	AB	15/01/2018
P4	Carriageway reduced to 6.75m wide, northbound bus layby added, uncontrolled crossing amended to a signalised busway crossing, speed limit limit 50re added. (ON)	AB	27/07/2017
P3	Scheme amended following WSSC reserve matters comments dated 21/10/16. (P8)	AB	03/11/2016
P2	Noise barrier location updated. (ON)	AB	22/07/2016

rev.	amendment	checked	date
------	-----------	---------	------



mayer brown

Mayer Brown Limited
 Lion House, Oriental Road, Woking, Surrey GU22 8AR
 Telephone 01483 750 508 Fax 01483 750 437
wokingoffice@mayerbrown.co.uk www.mayerbrown.co.uk

PERSIMMON HOMES THAMES VALLEY

NORTH LITTLEHAMPTON PHASE 2
FITZALAN LINK S278 WORKS

scale 1:250 @ A0	drawn by PB	checked by AB
------------------	-------------	---------------

date	MARCH 2016	cad file	211-02-P9.DWG
title			

PROPOSED S278 HIGHWAY WORKS

CONSTRUCTION TREATMENTS DRAWING (2 OF 2)

drawing number
PLUE MB C238 CE DB D 211 02
rev.
P0

PHF-MB-S278-GF-DR-D-211-02 | P9

KEY TO HEALTH AND SAFETY SYMBOLS	
	INDICATES A RESIDUAL RISK REQUIRING A COMPULSORY ACTION.
	INDICATES A RESIDUAL RISK FOR INFORMATION.
	INDICATES A RESIDUAL RISK REQUIRING A PROHIBITIVE ACTION.
	INDICATES A RESIDUAL RISK AS A WARNING.

SAFETY, HEALTH AND ENVIRONMENTAL INFORMATION	
IN ADDITION TO THE HAZARDS/RISKS NORMALLY ASSOCIATED WITH THE TYPES OF WORK DETAILED ON THIS DRAWING, NOTE THE FOLLOWING SIGNIFICANT RESIDUAL RISKS	
CONSTRUCTION	
Live services underground	
Close proximity to The Littlehampton Academy - School Children	
MAINTENANCE/CLEANING/OPERATION	
For details of maintenance of landscaping refer to WYG design	
DECOMMISSIONING/DEMOLITION	