
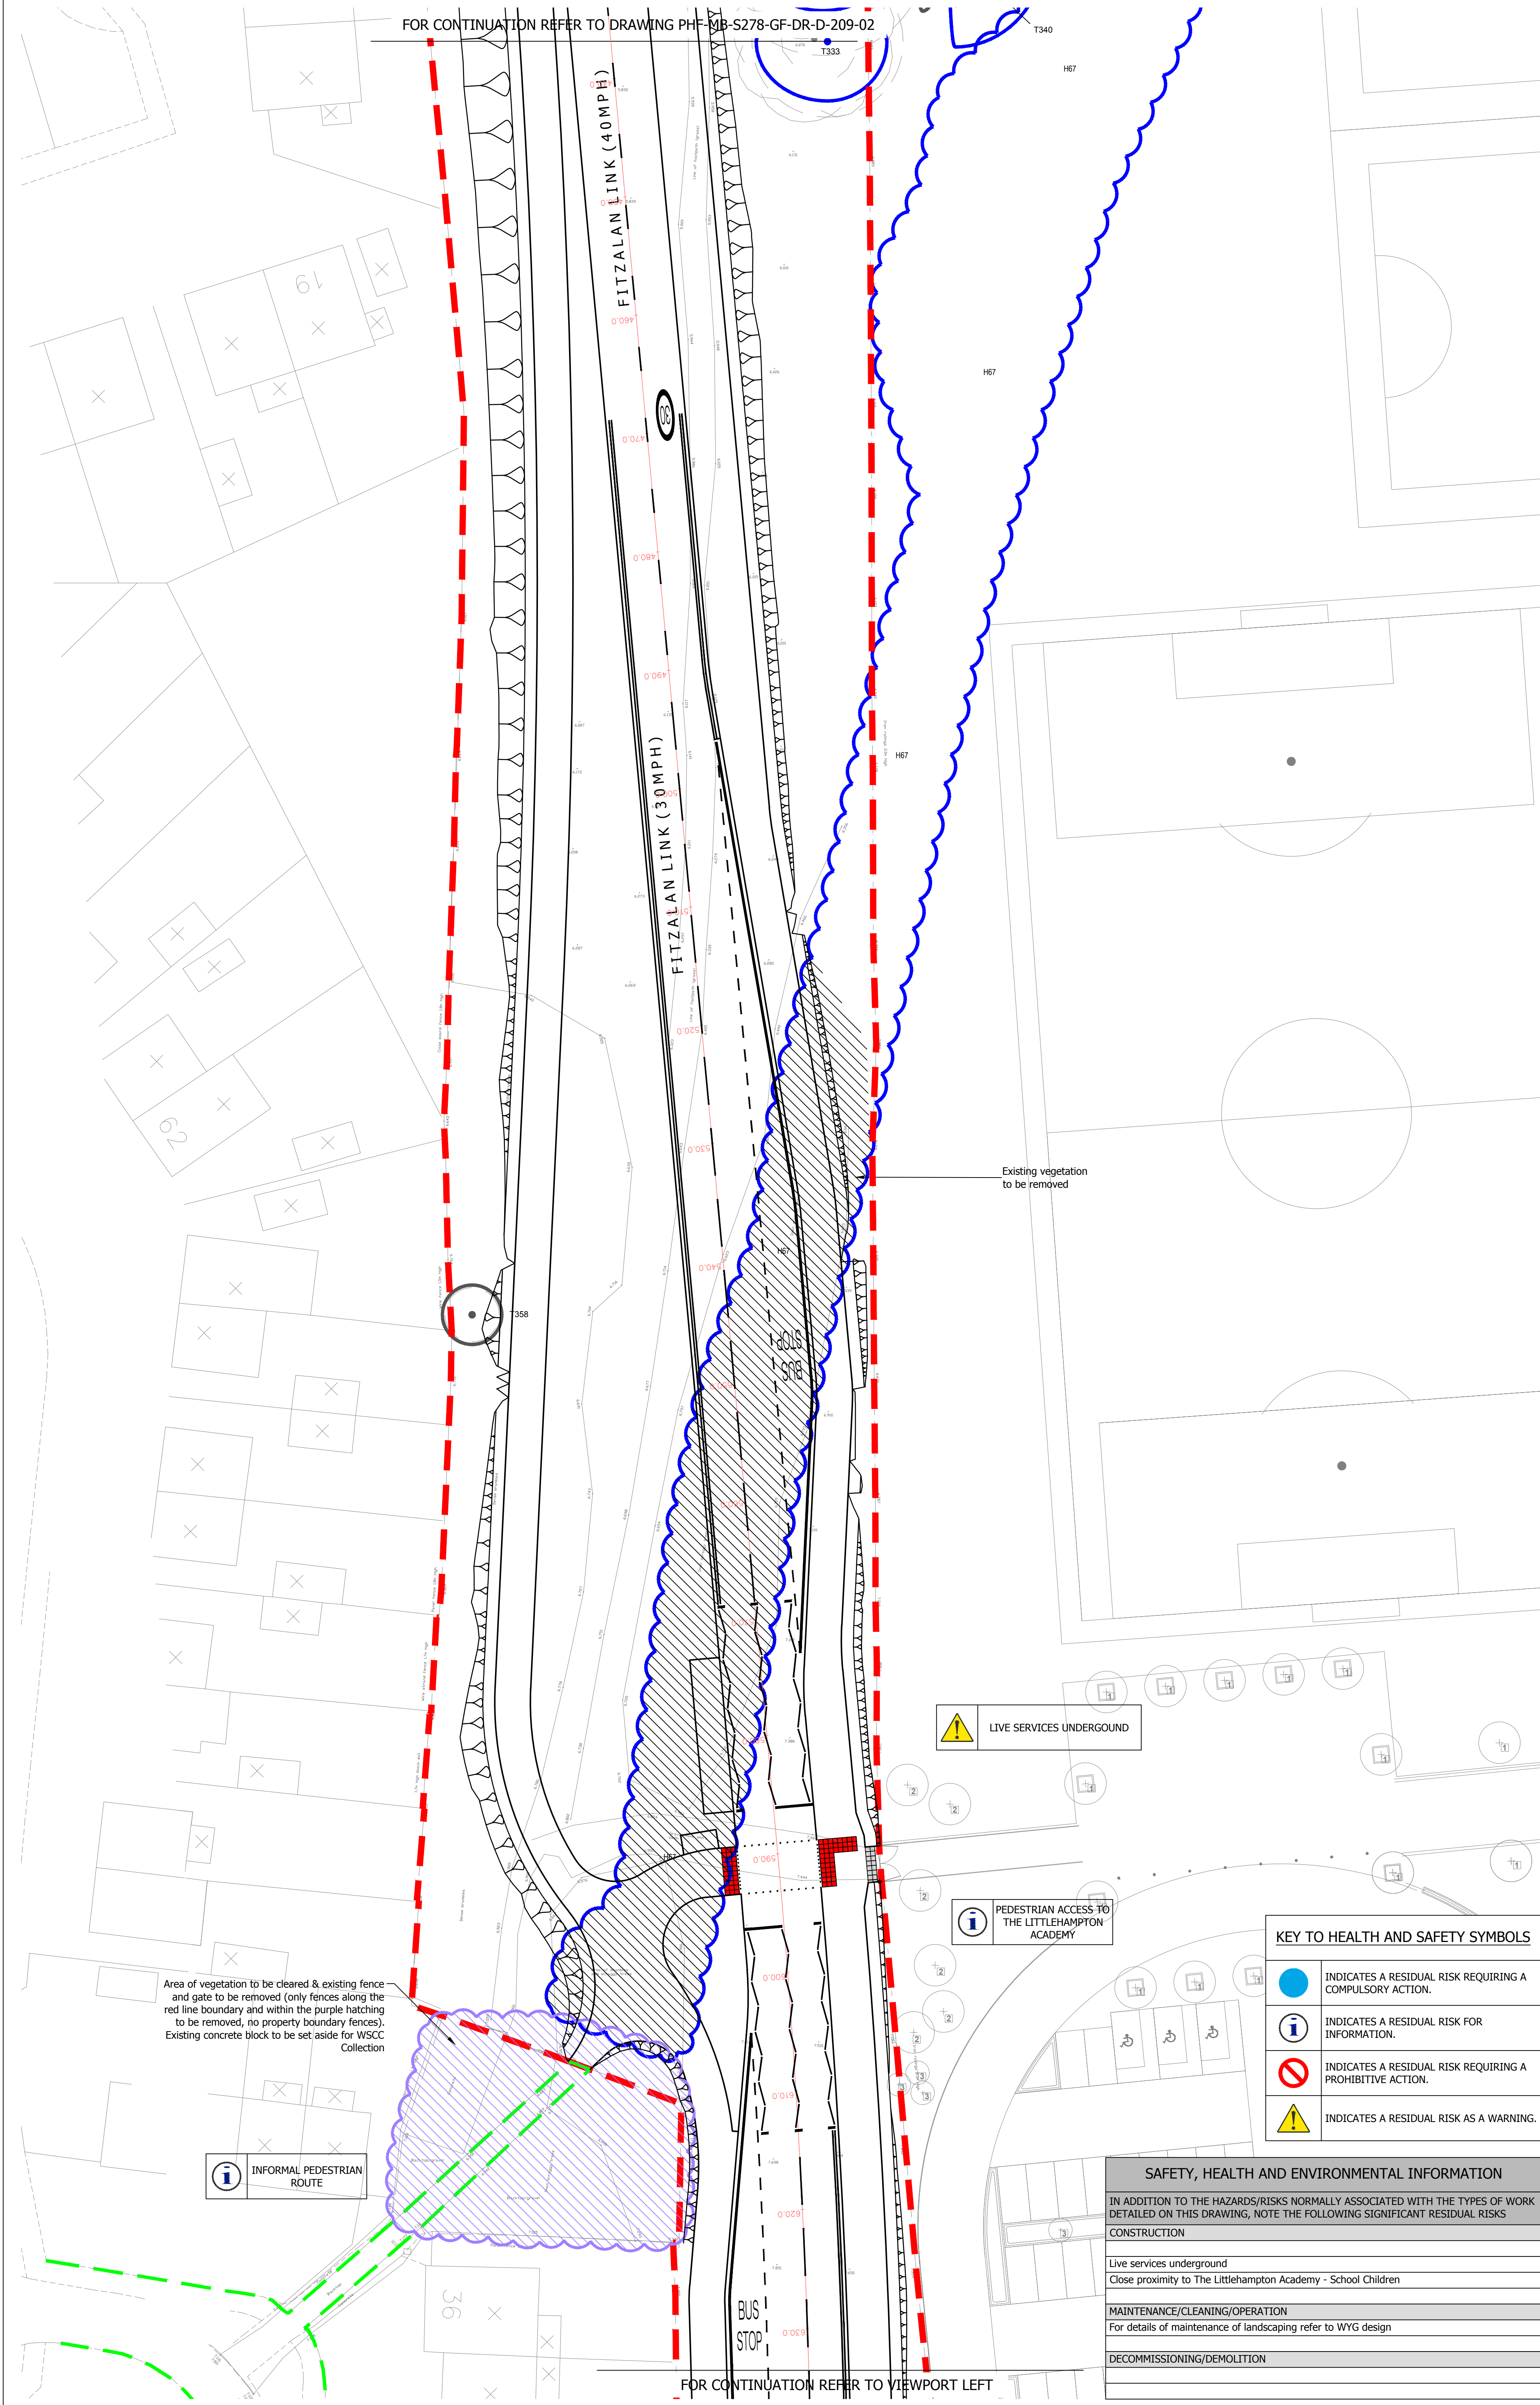


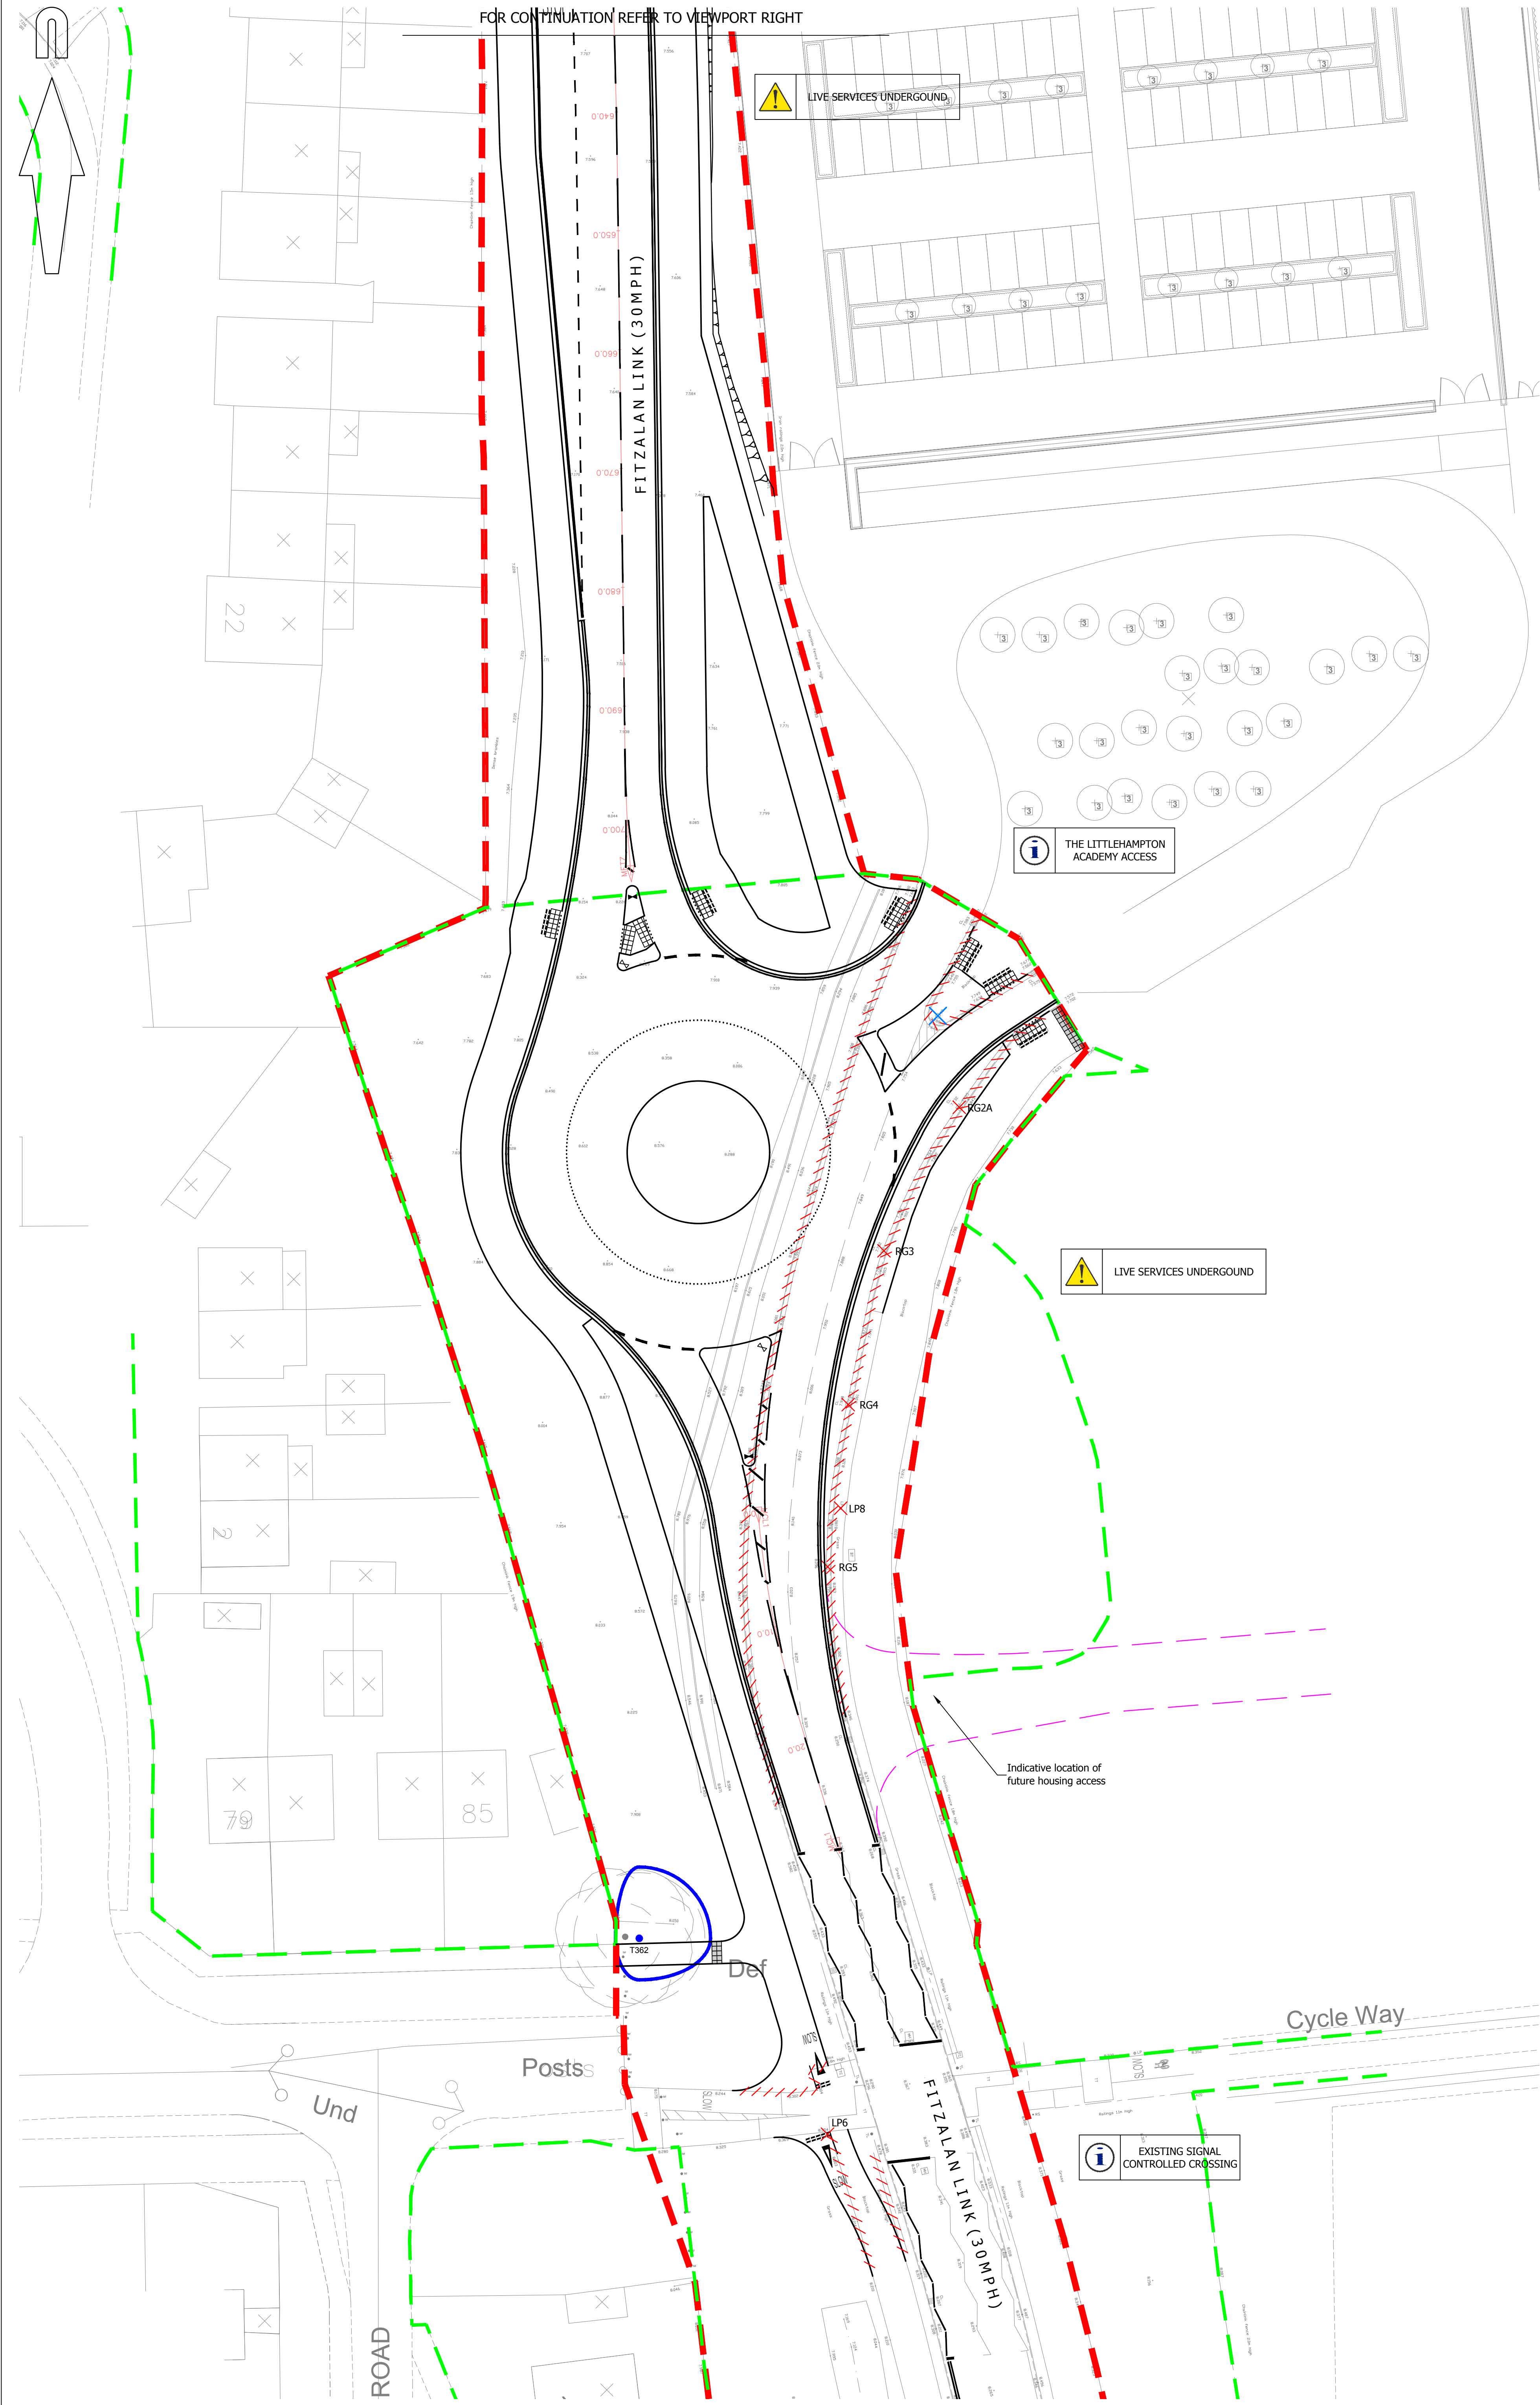

© Mayer Brown Limited Copyright. This drawing, information and data recorded in this document ("the information") is the property of Mayer Brown. This document and the information are made for the use of the authorized recipient and this document may not be copied, copied or reproduced in whole or part for any purpose other than what it was supplied by Mayer Brown. Mayer Brown makes no representation, warranties or duty and accepts no responsibility for any third party who may rely on or use the information.

A0 ORIGINAL

© Crown copyright and database rights 2018. Licence number 600034675.

KEY

- EXISTING KERB LINE
- PROPOSED KERB/EDGING LINE
- PROPOSED DROPPED KERB
- EXISTING TREE TO BE REMOVED
- EXISTING LIGHTING COLUMN TO BE REMOVED/RELOCATED
- EXISTING GULLY TO BE REMOVED
- EXISTING BOLLARD TO BE REMOVED
- CATEGORY A TREES AND SHRUBS (HIGH QUALITY AND VALUE)
- CATEGORY B TREES AND SHRUBS (MODERATE QUALITY AND VALUE)
- CATEGORY C TREES AND SHRUBS (LOW QUALITY AND VALUE)
- CATEGORY U TREES AND SHRUBS (REQUIRE FELLING DUE TO CONDITION)
- GROUPS OF TREES AND SHRUBS (QUALITY AND VALUE CATEGORY AS COLOUR. ROOT PROTECTION AREA AS CANOPY SPREAD)
- ROOT PROTECTION AREA (CATEGORIES A-C ONLY)
- TREE LABELS
- ASBUILT DRAINAGE INFORMATION TAKEN FROM WSCC DRAWING 507344_501
- GENERAL SITE CLEARANCE IN 3RD PARTY LAND

NOTES

- School site layout has been taken from WSCC drawing 507344_101 received November 2010.
- Tree information has been taken from WYG drawing A089072-LEI-N-TCP-01-16 Rev A (Tree Constraints Plan) received 26/06/15.
- Topo survey has been taken from MB drawing IR.PH.LITTLE.2.21 Rev A received 23/01/15.
- Site clearance shall include for the removal of all rubbish and redundant features within the dashed red line area and immediate adjoining area as reasonably required by the WSCC Proper Officer

FOR CONSTRUCTION

P8	Limit of works at Highdown Drive parking forecourt amended. (03N)	AB	24/07/2019
P7	Limit of works and highway boundary amended on footpath link to Highdown Drive. Bus removed. (PB)	AB	29/10/2018
P6	Highway Layout updated following comments from WSCC dated 09/03/2018 & 20/03/2018. (03N)	AB	01/06/2018
P5	Tactile paving at proposed Toucan Crossing updated following Stage 2 RSA received 18/01/2018. (03N)	AB	19/01/2018
P4	3D layout information updated following planning approval. (03N)	AB	15/01/2018
P3	Carriageway reduced to 6.75m wide, northbound bus layby added, uncontrolled crossing amended to a signalled toucan crossing, speed limit signs added. (03N)	AB	27/07/2017
P2	Scheme amended following WSCC reserve matters comments dated 21/01/16. (PB)	AB	03/11/2016

rev.	amendment	checked	date
------	-----------	---------	------

m3 mayer brown

Mayer Brown Limited
Lion House, Oriental Road, Woking, Surrey GU24 0AR
Telephone 01483 750 508 Fax 01483 750 437
wokingoffice@mayerbrown.co.uk www.mayerbrown.co.uk

Client
PERSIMMON HOMES THAMES VALLEY

Project
NORTH LITTLEHAMPTON PHASE 2
FITZALAN LINK S278 WORKS

Scale
1:250 @ A0

Date
MARCH 2016

Title
PROPOSED S278 HIGHWAY WORKS
SITE CLEARANCE DRAWING (1 OF 2)

Drawing number
PHF-MB-S278-GF-DR-D-209-01

Rev.
P8

KEY TO HEALTH AND SAFETY SYMBOLS

- INDICATES A RESIDUAL RISK REQUIRING A COMPULSORY ACTION.
- INDICATES A RESIDUAL RISK FOR INFORMATION.
- INDICATES A RESIDUAL RISK REQUIRING A PROHIBITIVE ACTION.
- INDICATES A RESIDUAL RISK AS A WARNING.

SAFETY, HEALTH AND ENVIRONMENTAL INFORMATION

IN ADDITION TO THE HAZARDS/RISKS NORMALLY ASSOCIATED WITH THE TYPES OF WORK DETAILED ON THIS DRAWING, NOTE THE FOLLOWING SIGNIFICANT RESIDUAL RISKS

CONSTRUCTION

- Live services underground
- Close proximity to The Littlehampton Academy - School Children

MAINTENANCE/CLEANING/OPERATION

- For details of maintenance of landscaping refer to WYG design

DECOMMISSIONING/DEMOLITION