


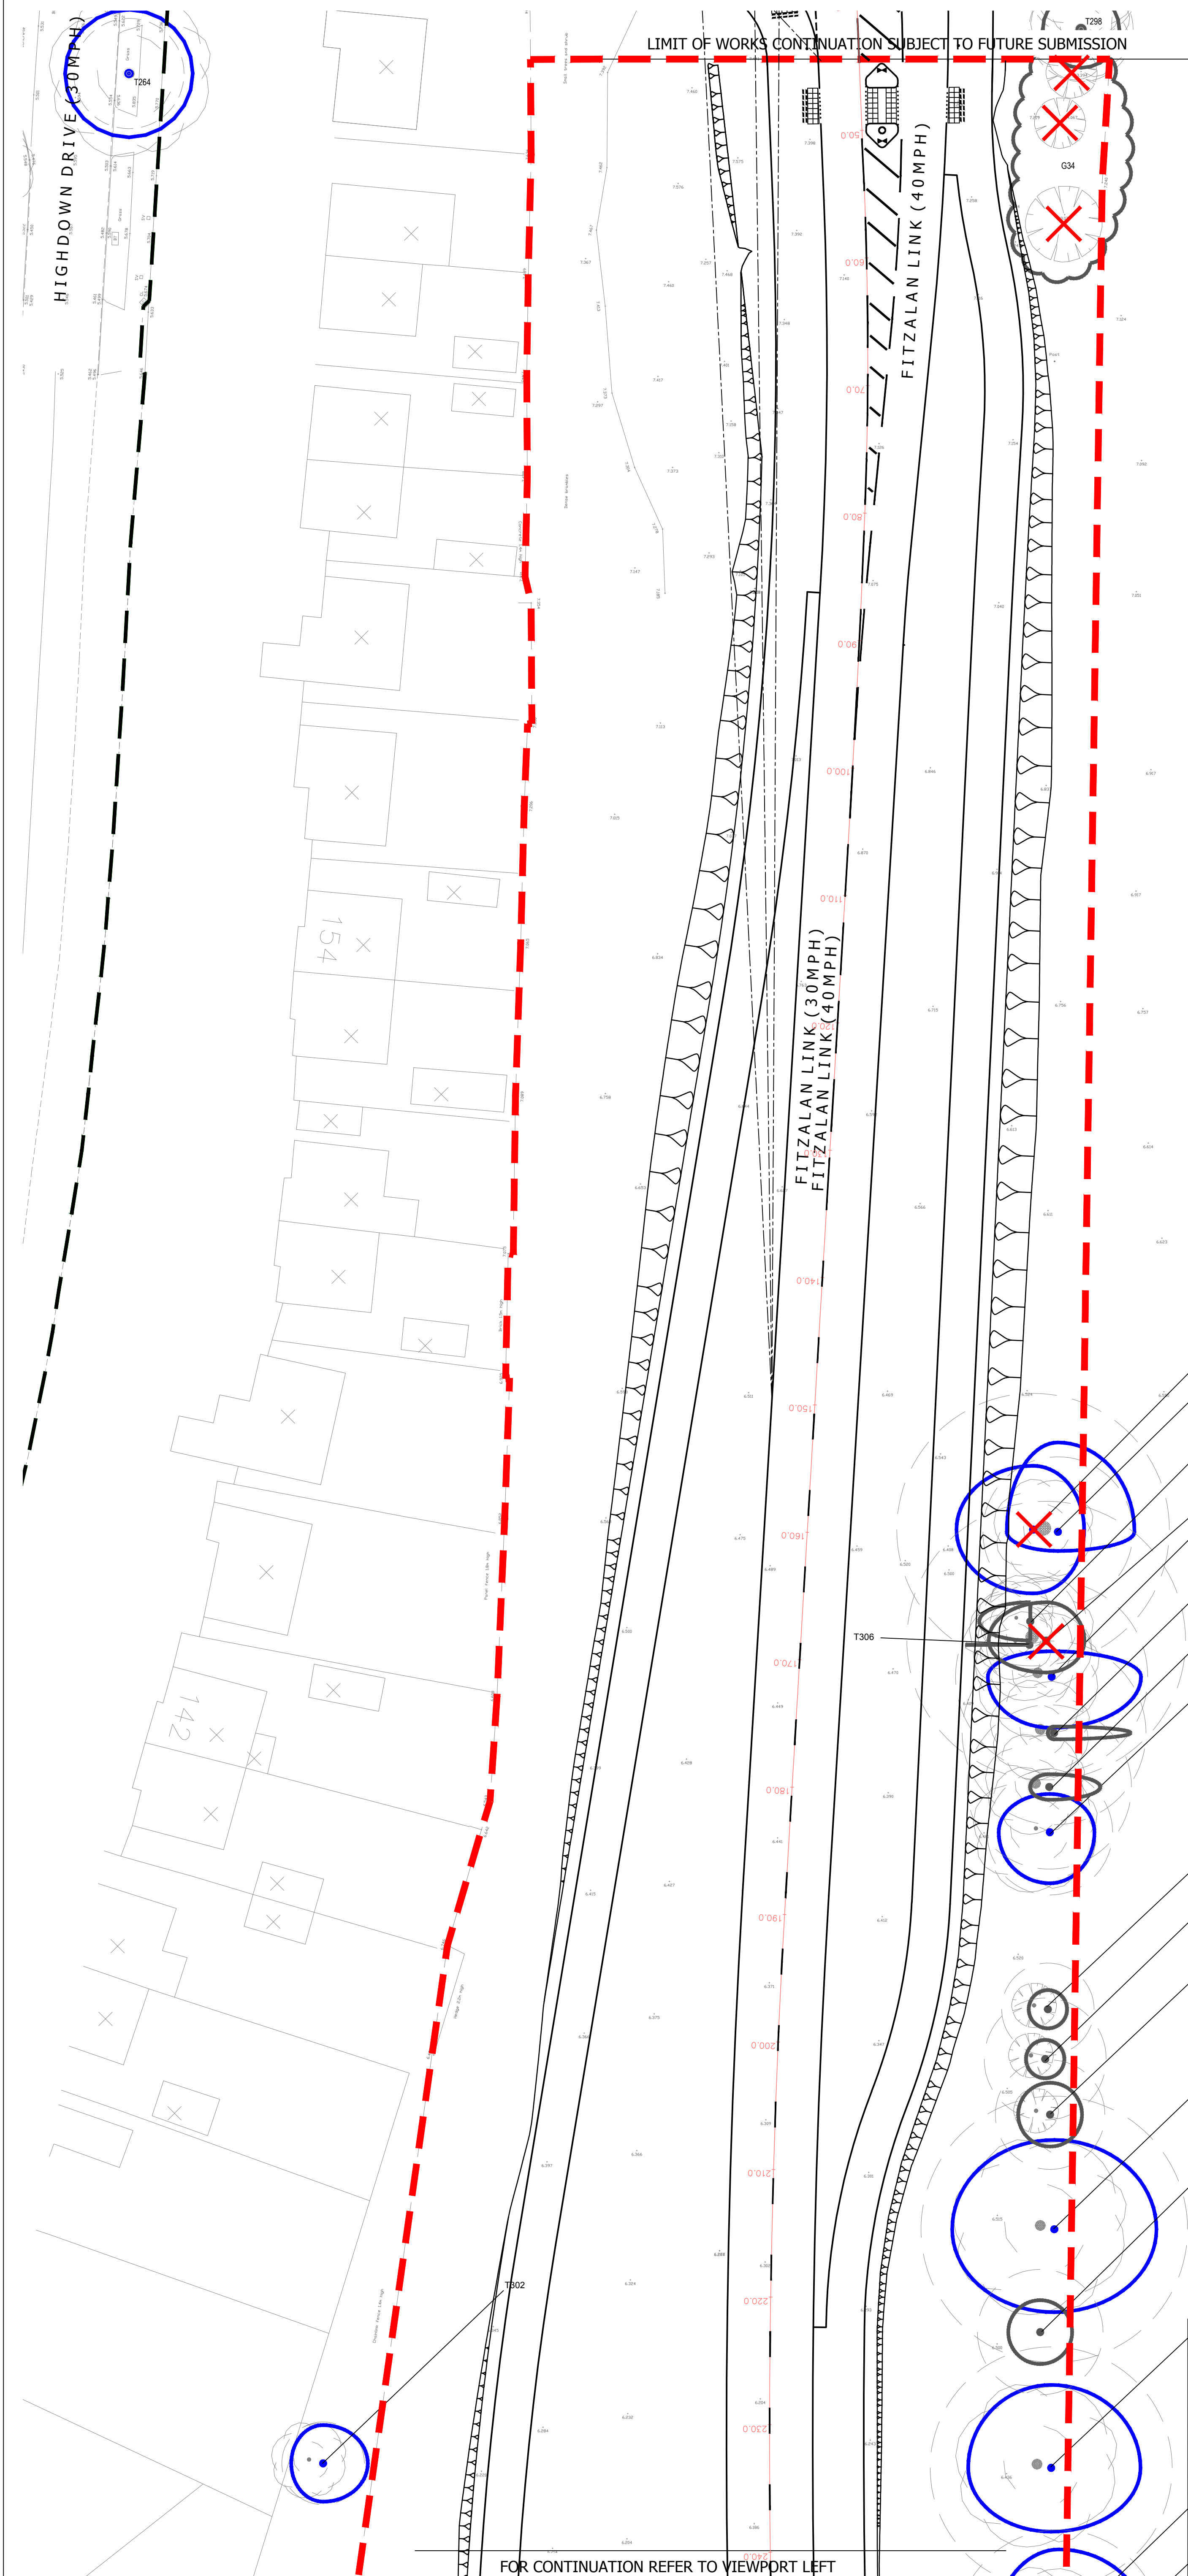

NOTES

1. School site layout has been taken from WSCC drawing 507344_101 received November 2010.
2. Tree information has been taken from WYG drawing A089072-LEI-N-TCP-016 Rev A (Tree Constraints Plan) received 26/06/15.
3. Topo survey has been taken from MB drawing IR.PHILITTLE.2.21 Rev A received 23/01/15.
4. Site clearance shall include for the removal of all rubbish and redundant features within the dashed red line area and immediate adjoining area as reasonably required by the WSCC Proper Officer.

rev.	amendment	checked	date
------	-----------	---------	------



NORTH LITTLEHAMPTON PHASE 2 FITZALAN LINK S278 WORKS			
scale	1:250 @ A0	drawn by	PB
		checked by	AB
date	MARCH 2016		cad file
			209-02-P6.DWG
title			
PROPOSED S278 HIGHWAY WORKS SITE CLEARANCE DRAWING (2 OF 2)			
drawing number			rev.
PHF-MB-S278-GF-DR-D-209-02			P6