
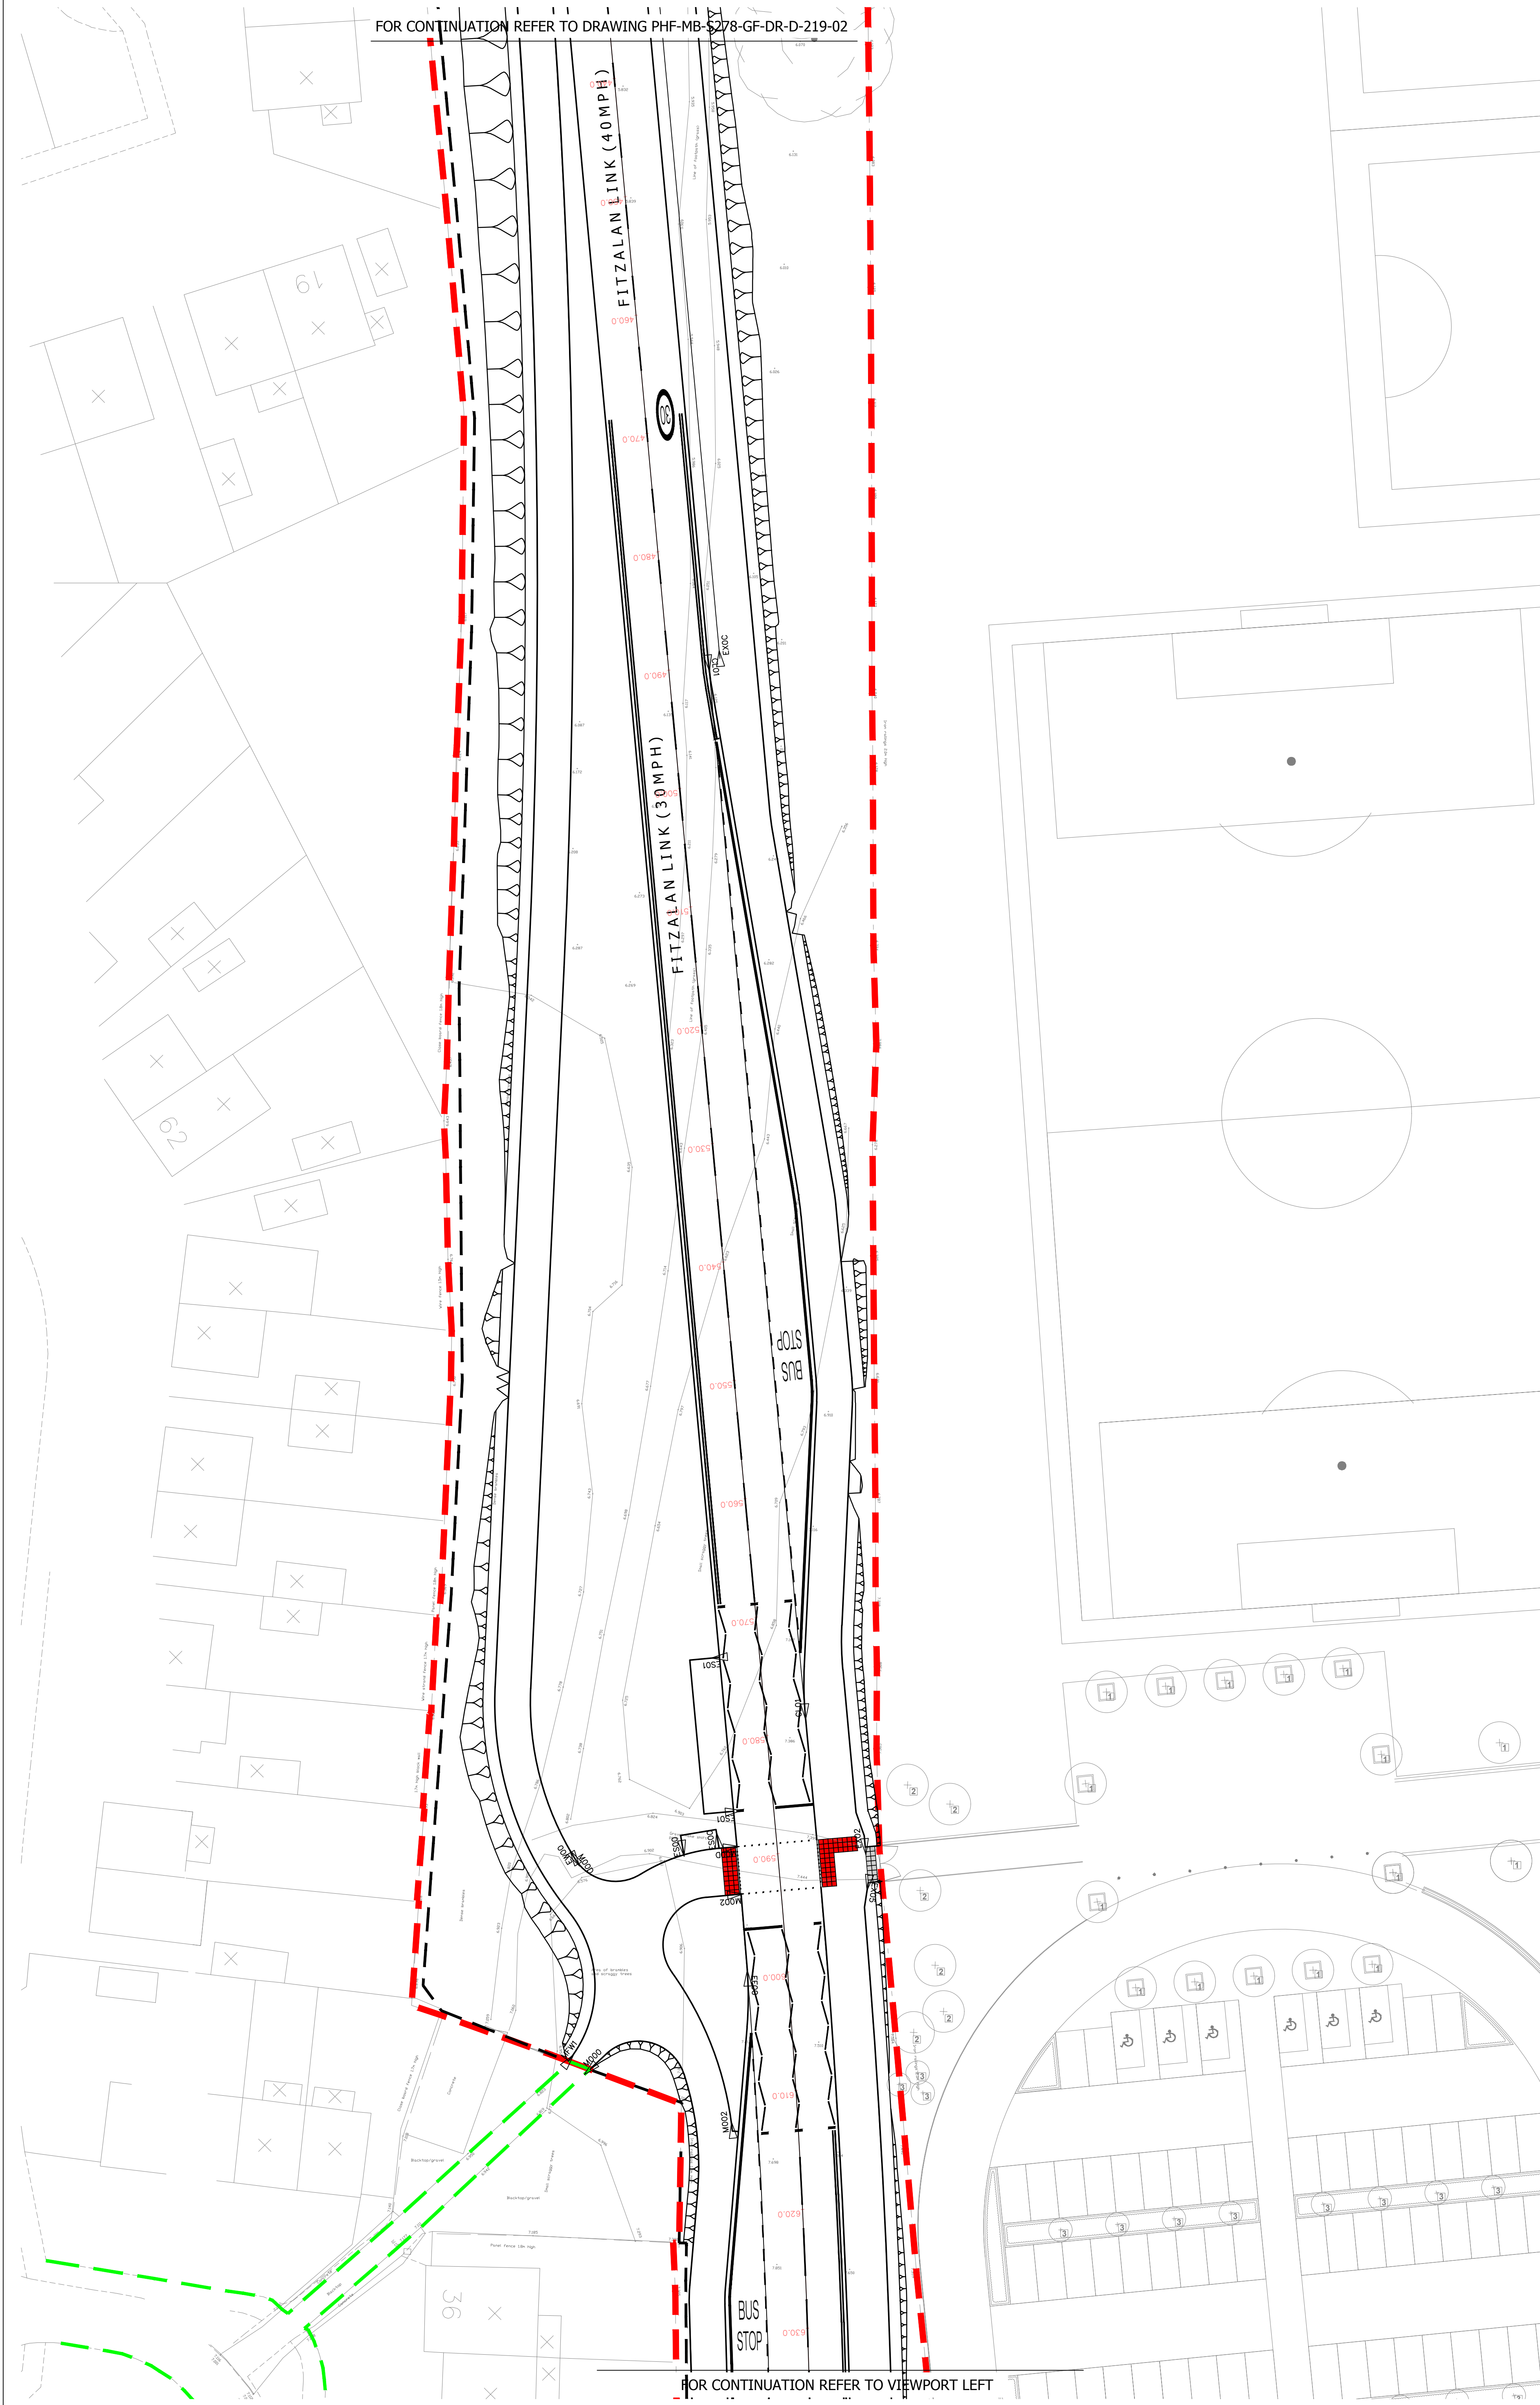


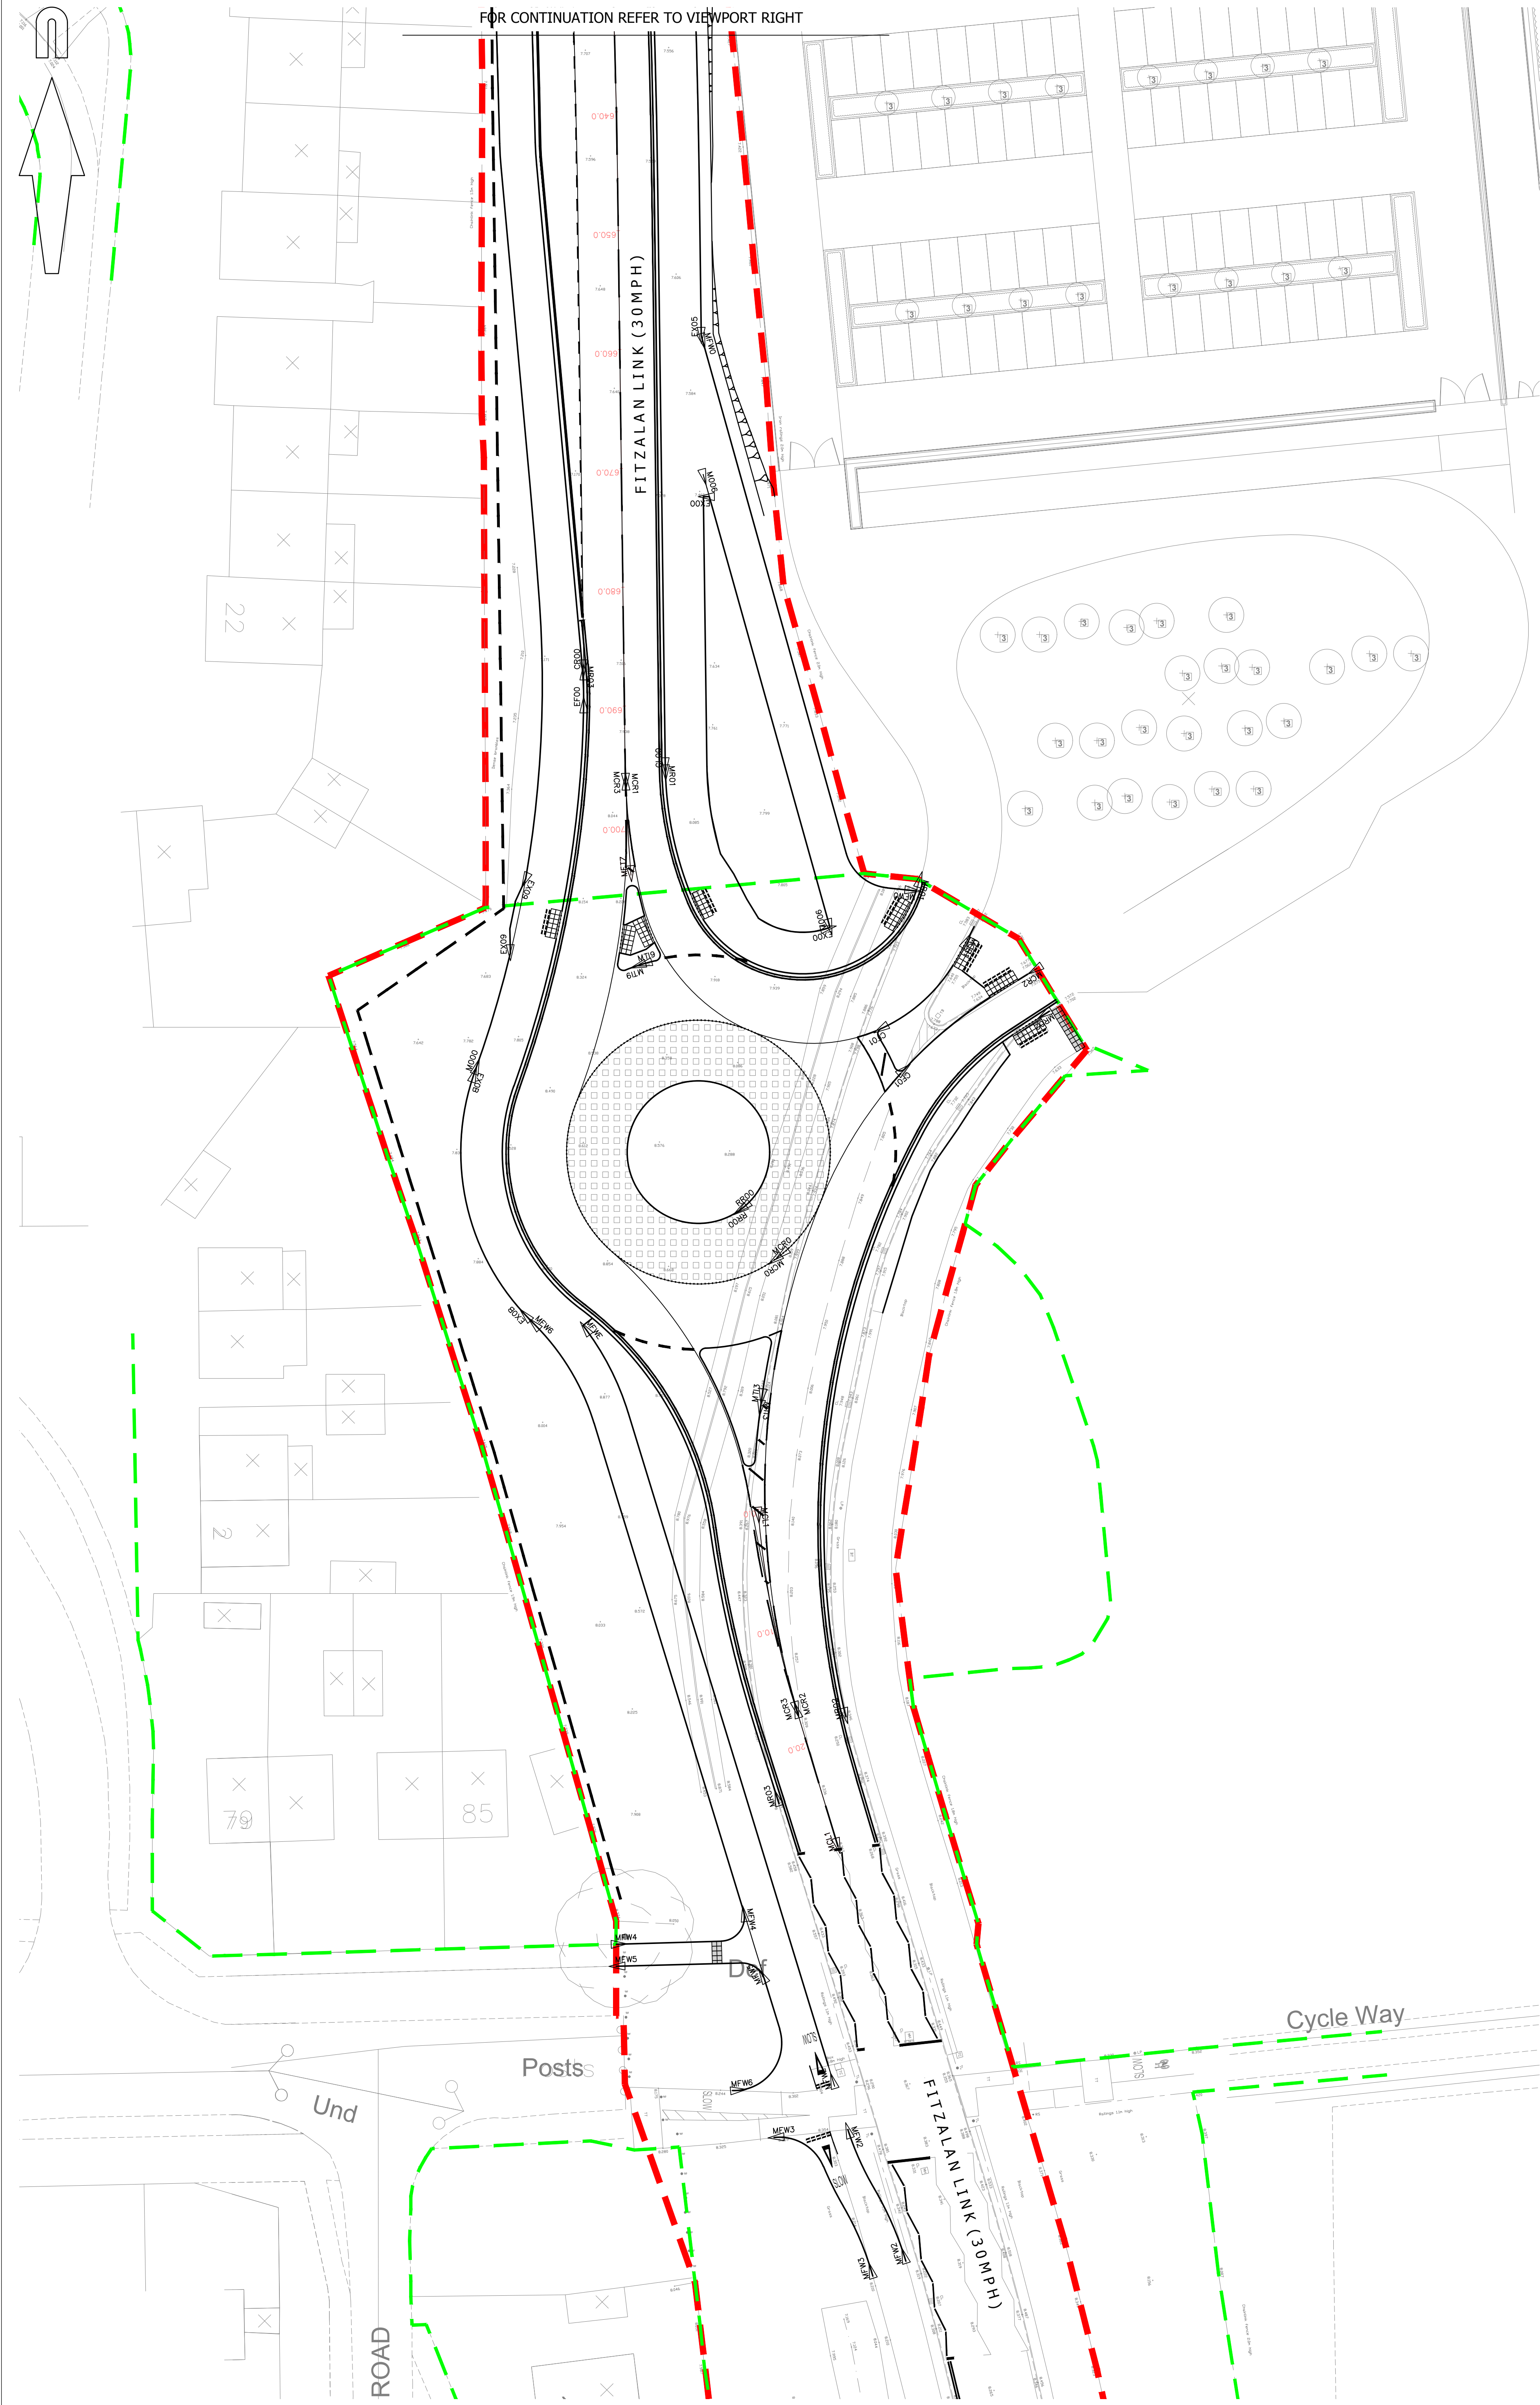

© Mayer Brown Limited Copyright. The drawings, information and data recorded in this document ("The Information") is the property of Mayer Brown. This document and the information are made for the use of the authorized recipient and this document may not be used, copied or reproduced in whole or part for any purpose other than which it was supplied by Mayer Brown. Mayer Brown makes no representation, undertakes no duty and accepts no responsibility to any third party who may use or rely upon the documents or the information.

A0 ORIGINAL

KEY

- EXISTING KERB LINE
- PROPOSED KERB/EDGING LINE
- PROPOSED LIMIT OF WORKS
- ASSUMED LIMIT OF HIGHWAY TAKEN FROM WSCC RECORD PLANS

FOR CONSTRUCTION

P8	Noise barrier updated. (CIN)	SL	04/09/2019
P7	Limit of works at Highdown Drive parking forecourt amended. (CIN)	AB	24/07/2019
P6	Drawing updated following comments from WSCC dated 19/07/2018. (P8)	AB	29/10/2018
P5	Drawing updated following comments from WSCC dated 09/03/2018 & 20/03/2018. (CIN)	AB	01/06/2018
P4	Tactile paving at proposed Tuxton Crossing updated following Stage 2 RSA received 18/01/2018. (CIN)	AB	19/01/2018
P3	3D layout information updated following planning approval. (CIN)	AB	15/01/2018
P2	Noise barrier location updated. (CIN)	AB	22/07/2016

rev.	amendment	checked	date
------	-----------	---------	------

m3
mayer brown

Mayer Brown Limited
Lion House, Oriental Road, Woking, Surrey GU24 8AR
Telephone 01483 750 508 Fax 01483 750 437
wokingoffice@mayerbrown.co.uk www.mayerbrown.co.uk

Client
PERSIMMON HOMES THAMES VALLEY

Project
NORTH LITTLEHAMPTON PHASE 2
FITZALAN LINK S278 WORKS

Scale 1:250 @ A0 drawn by PB checked by AB

Date MARCH 2016 cad file 219-01-P8.DWG

Title
PROPOSED S278 HIGHWAY WORKS
STRING LABELS DRAWING (1 OF 2)

drawing number	rev.
PHF-MB-S278-GF-DR-D-219-01	P8