


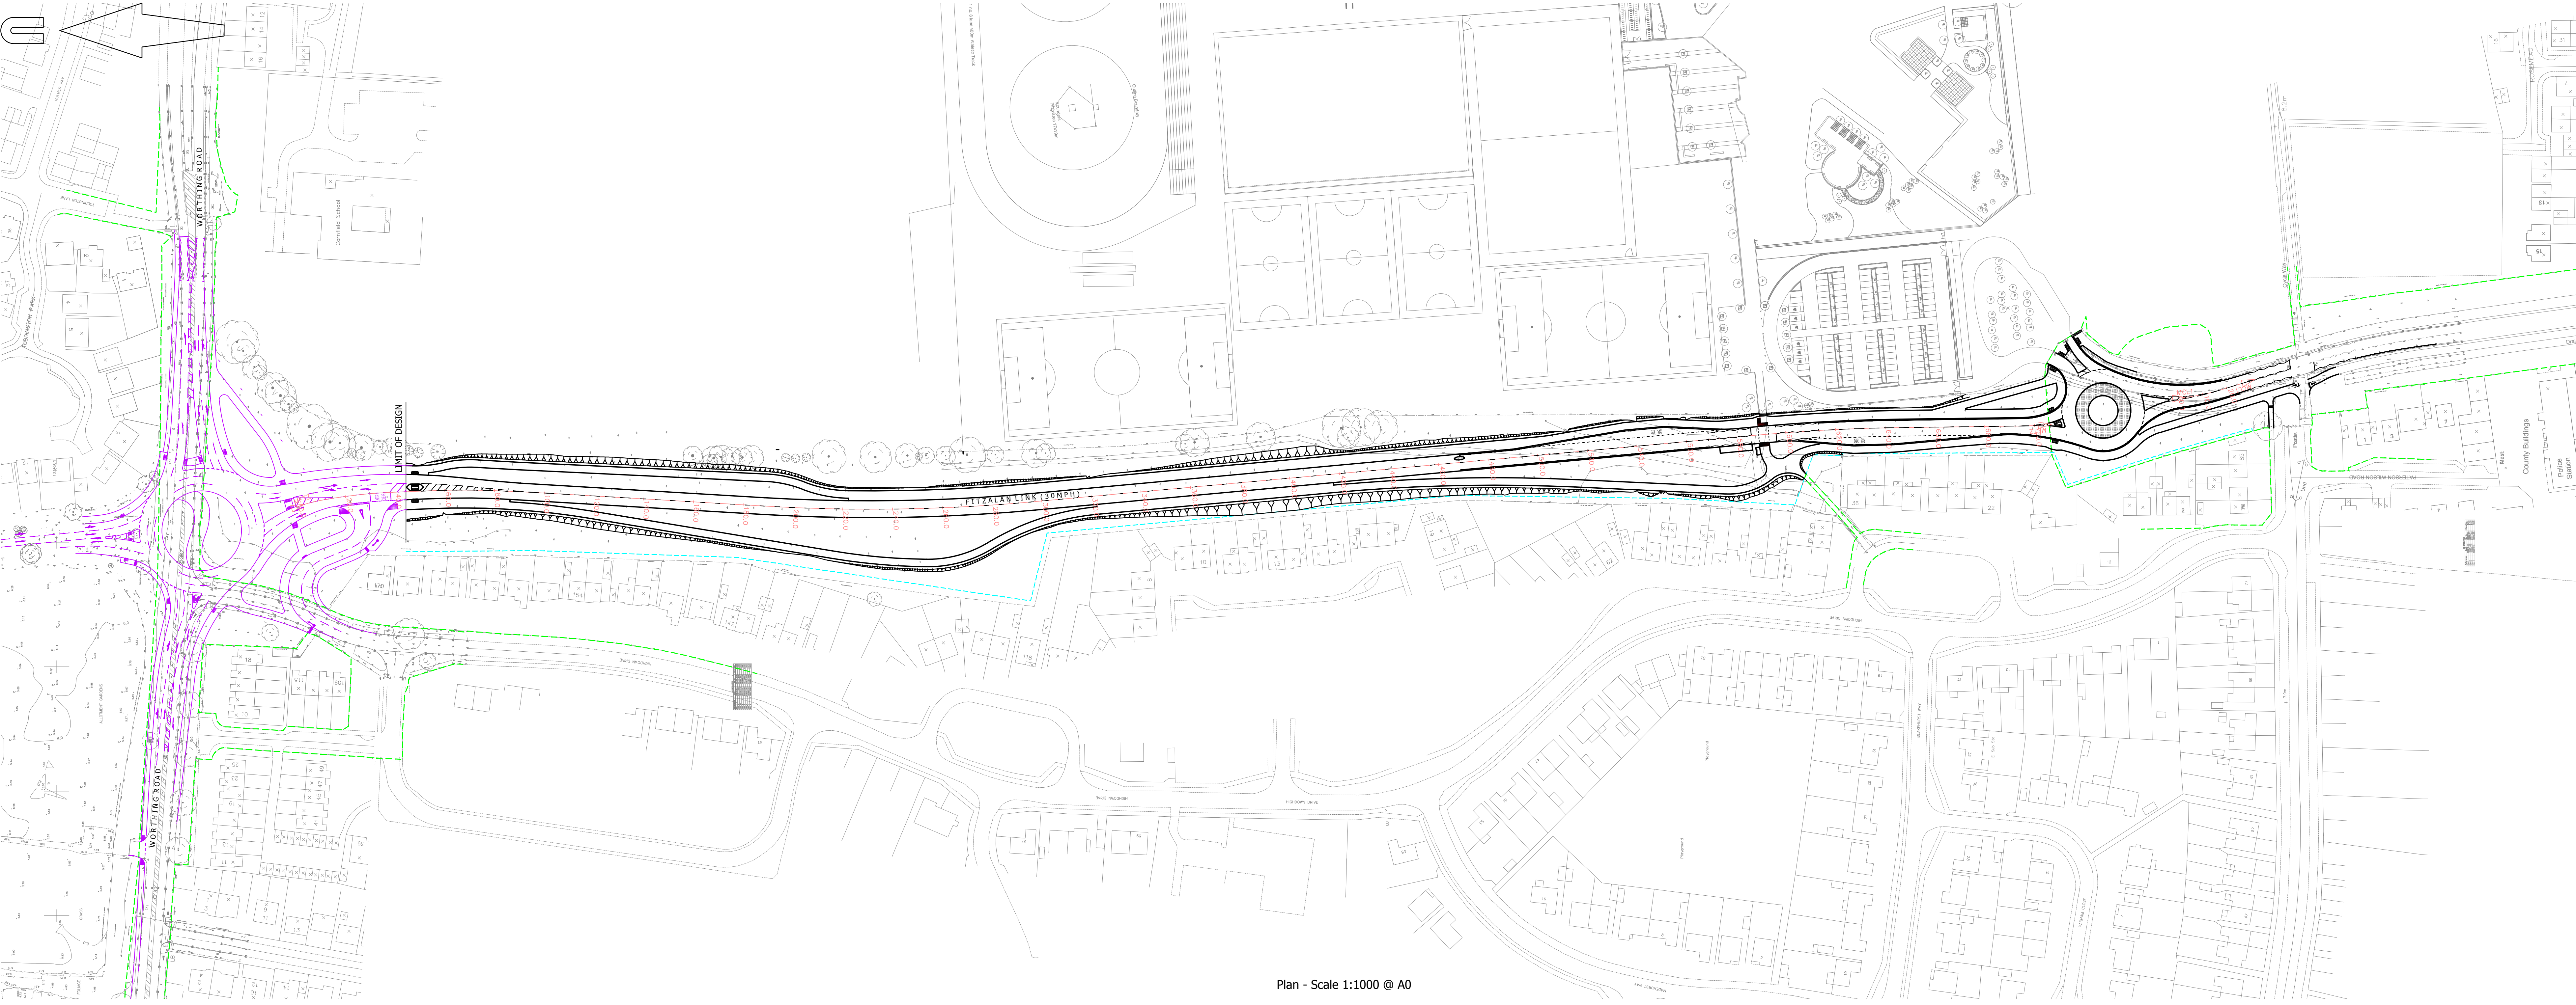


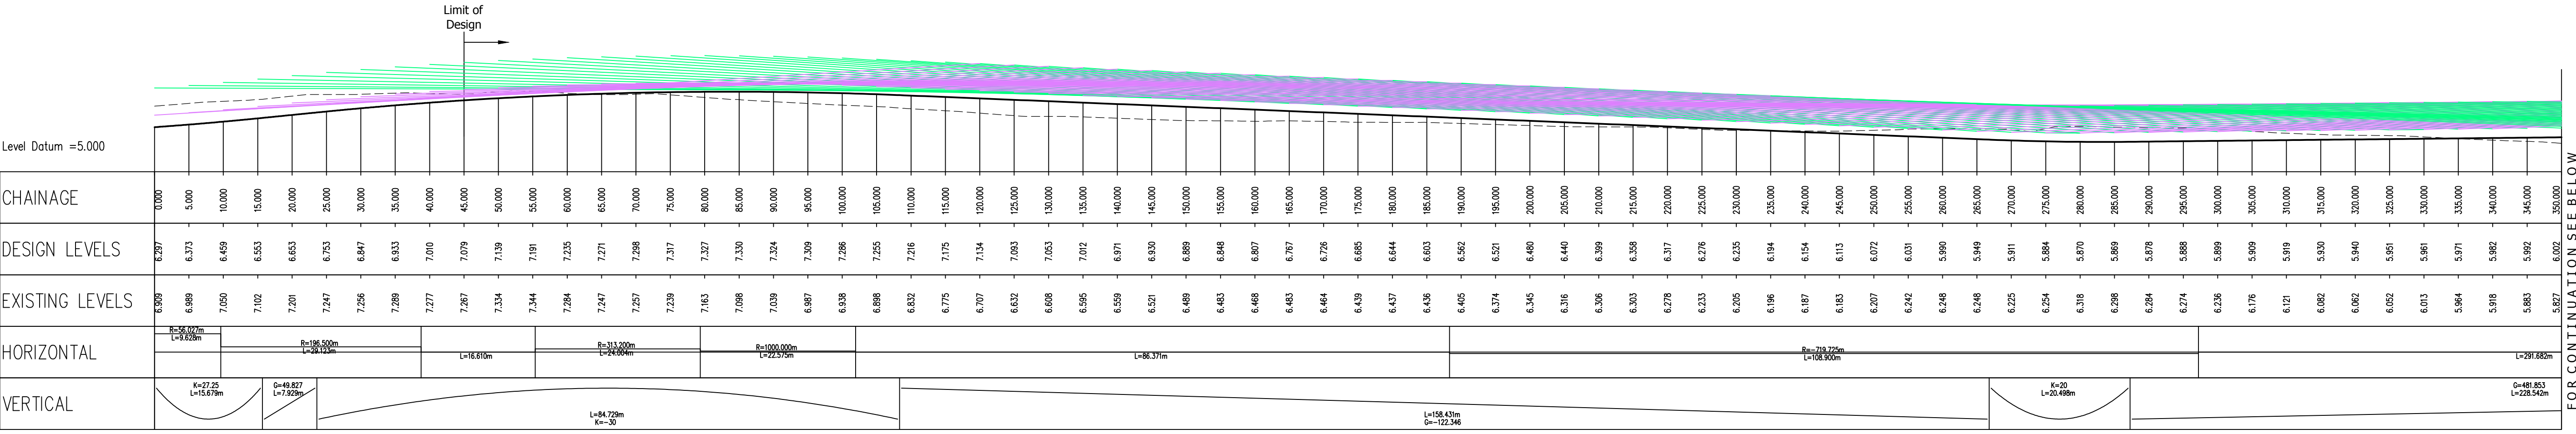

Plan - Scale 1:1000 @ A0

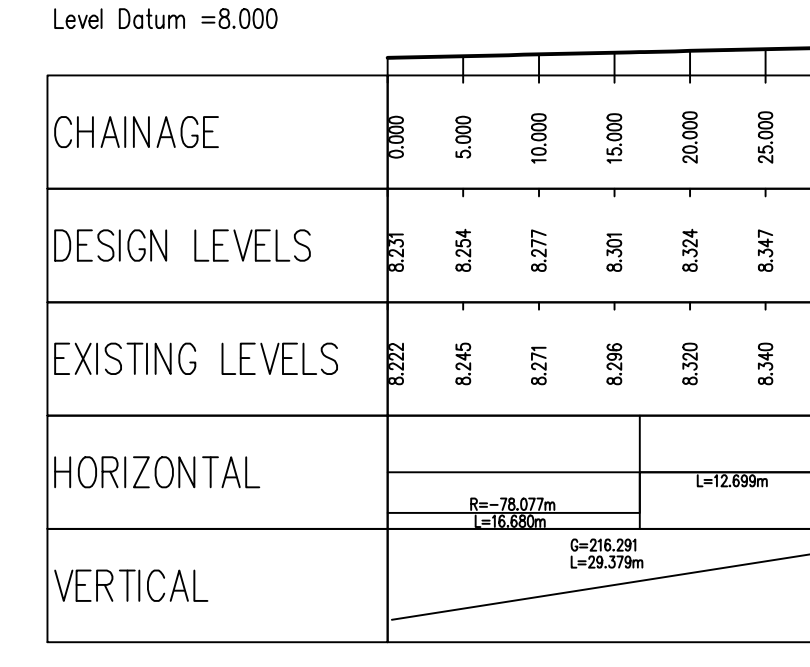

Proposed Longitudinal Section along MFTZ
Scale H=1:500; V=1:100

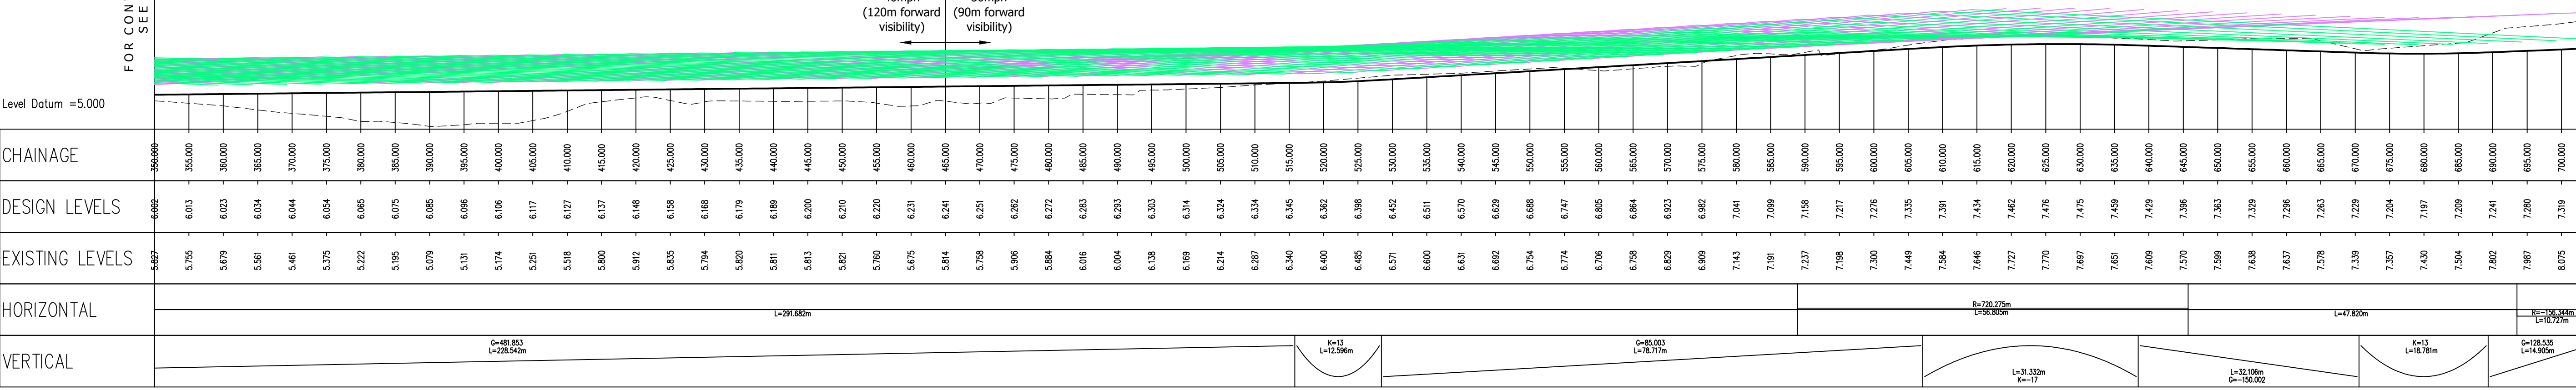

Proposed Longitudinal Section along MCL1
Scale H=1:500; V=1:100

A0 ORIGINAL

© Crown copyright and database rights 2018. Licence number 1000034073.

PLAN KEY

- EXISTING KERB LINE
- PROPOSED KERB/EDGING LINE
- PROPOSED DROPPED KERB

LONGITUDINAL SECTION KEY

- EXISTING PROFILE
- PROPOSED PROFILE
- NORTHBOUND 120m / 90m FORWARD VISIBILITY SPLAY (1.05m TO 0.26m)
- SOUTHBOUND 120m / 90m FORWARD VISIBILITY SPLAY (1.05m TO 0.26m)

- NOTES**
1. School site layout has been taken from WSCC drawing 507344_101 received November 2010.
 2. Tree information has been taken from WYG drawing A089072-LEI-N-TCP-01-16 Rev A (Tree Constraints Plan) received 26/06/15.
 3. Topo survey has been taken from MB drawing IR.PH.LITTLE.2.21 Rev A received 23/01/15.
 4. For cross sections refer to drawings PHF-MB-S278-GF-DR-D-221 and PHF-MB-S278-GF-DR-D-222.

FOR CONSTRUCTION

P7	Drawing updated following comments from WSCC dated 19/07/2018. (PH)	AB	29/10/2018
P6	Drawing updated following comments from WSCC dated 09/03/2018 & 20/03/2018. (CON)	AB	01/06/2018
P5	Tactile paving at proposed Toucan Crossing updated following Stage 2 RSA received 18/01/2018. (CON)	AB	19/01/2018
P4	3D layout information updated following planning approval. (CON)	AB	15/01/2018
P3	Western footpath and link to Public Right of Way updated and earthworks amended following comments from WSCC dated 05/07/2017. (CON)	AB	19/07/2017
P2	Vertical alignment lifted at the northern end of the Fitzalan Link and earthworks updated. (CON)	AB	09/11/2016

rev.	amendment	checked	date
------	-----------	---------	------

mb
mayer brown

Mayer Brown Limited
Lion House, Central Road, Woking, Surrey GU24 0AR
Telephone 01483 750 558 Fax 01483 750 437
wokingoffice@mayerbrown.co.uk www.mayerbrown.co.uk

Client
PERSIMMON HOMES THAMES VALLEY

Project
**NORTH LITTLEHAMPTON PHASE 2
SOUTHERN BYPASS WORKS**

Scale AS SHOWN | drawn by PB | checked by AB

Date MARCH 2016 | cad file 220-P7.DWG

Title
**PROPOSED S278 HIGHWAY WORKS
LONGITUDINAL SECTIONS ALONG MFTZ & MCL1
(FITZALAN LINK)**

Drawing number
PHF-MB-S278-GR-DR-D-220 | rev. **P7**