



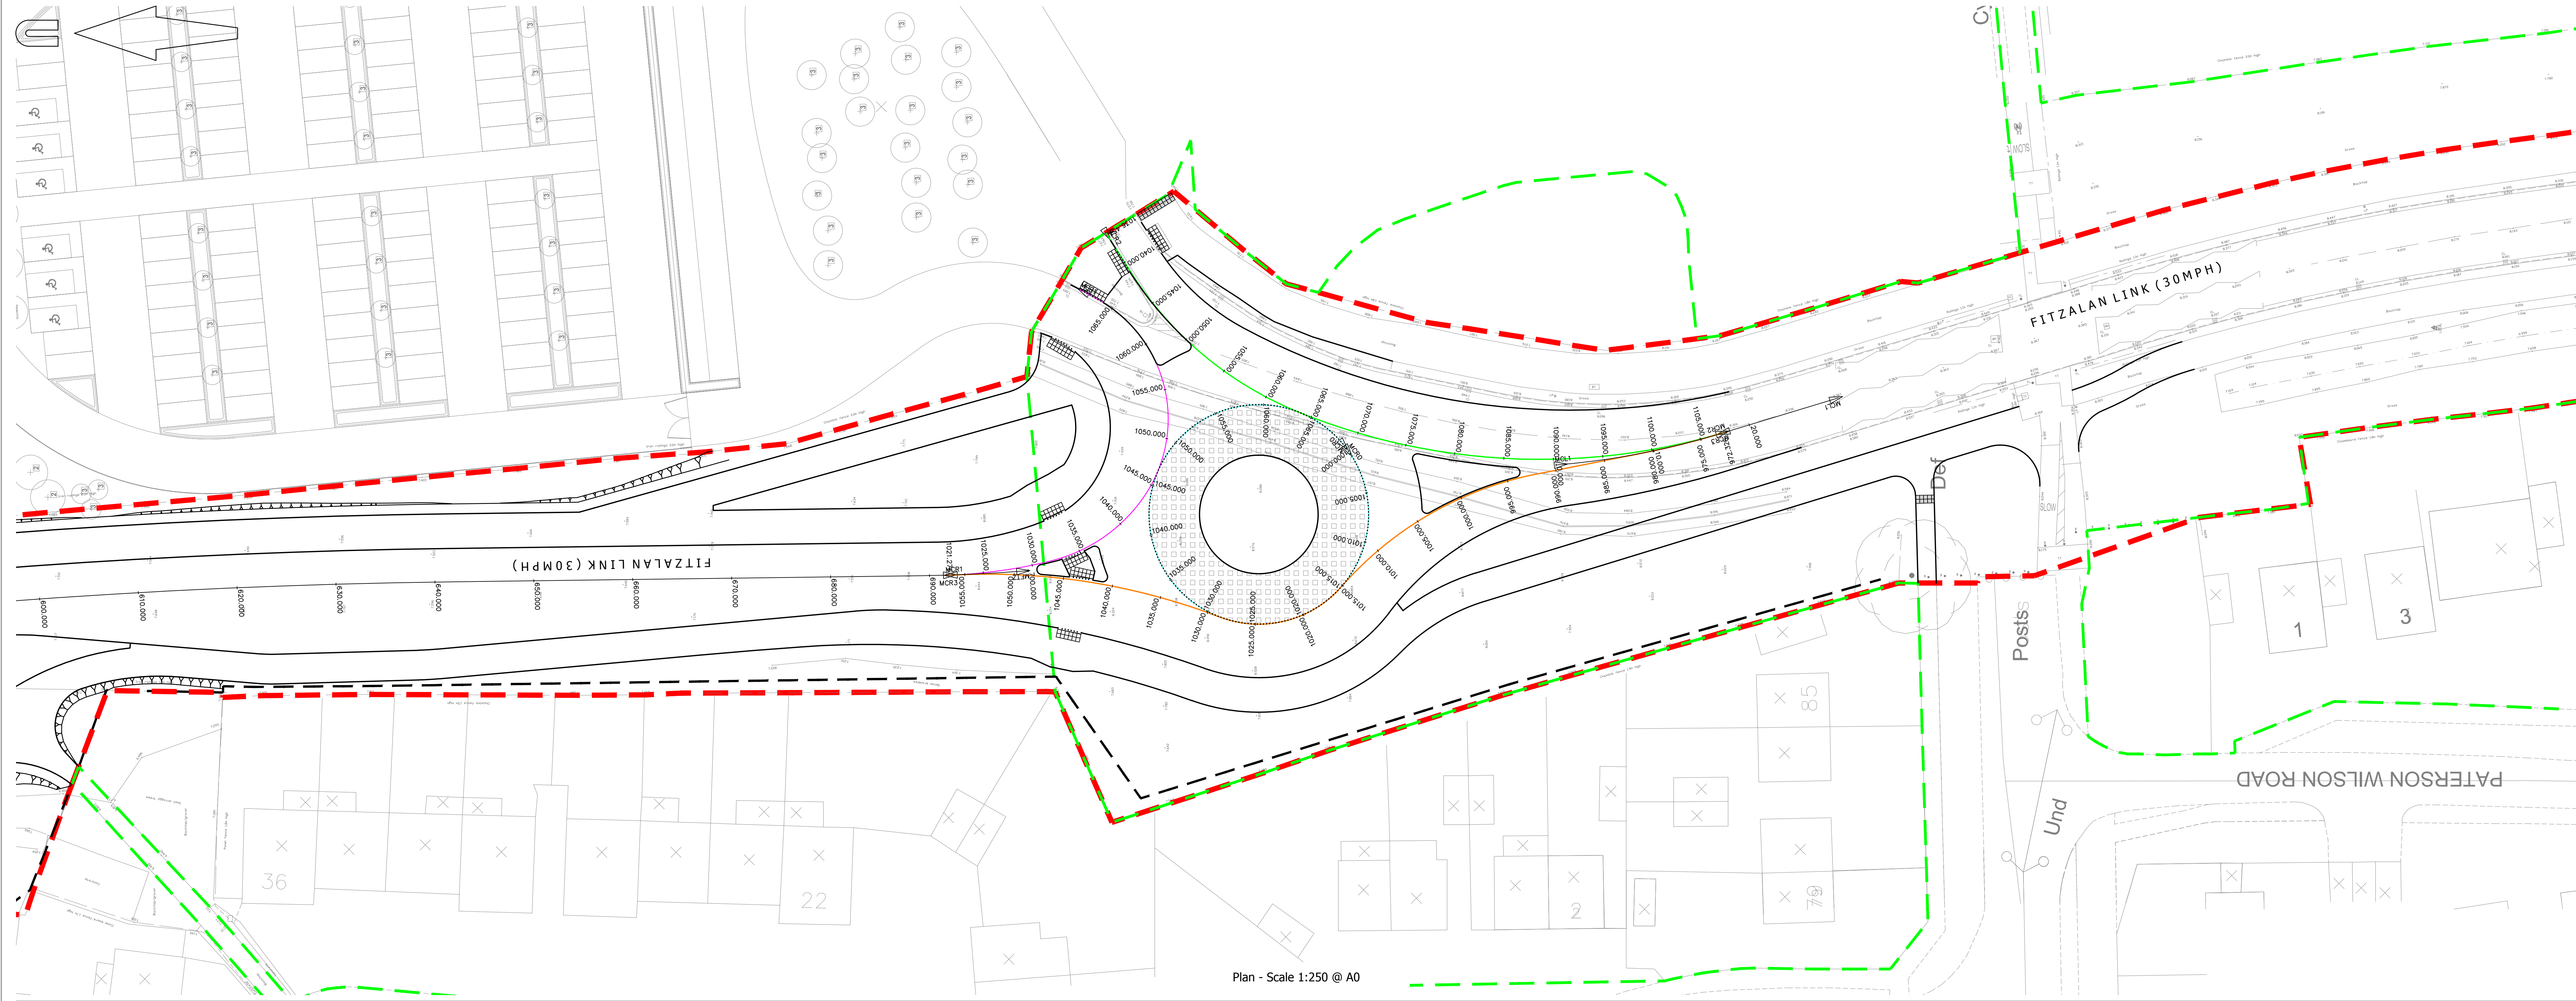

Plan - Scale 1:250 @ A0

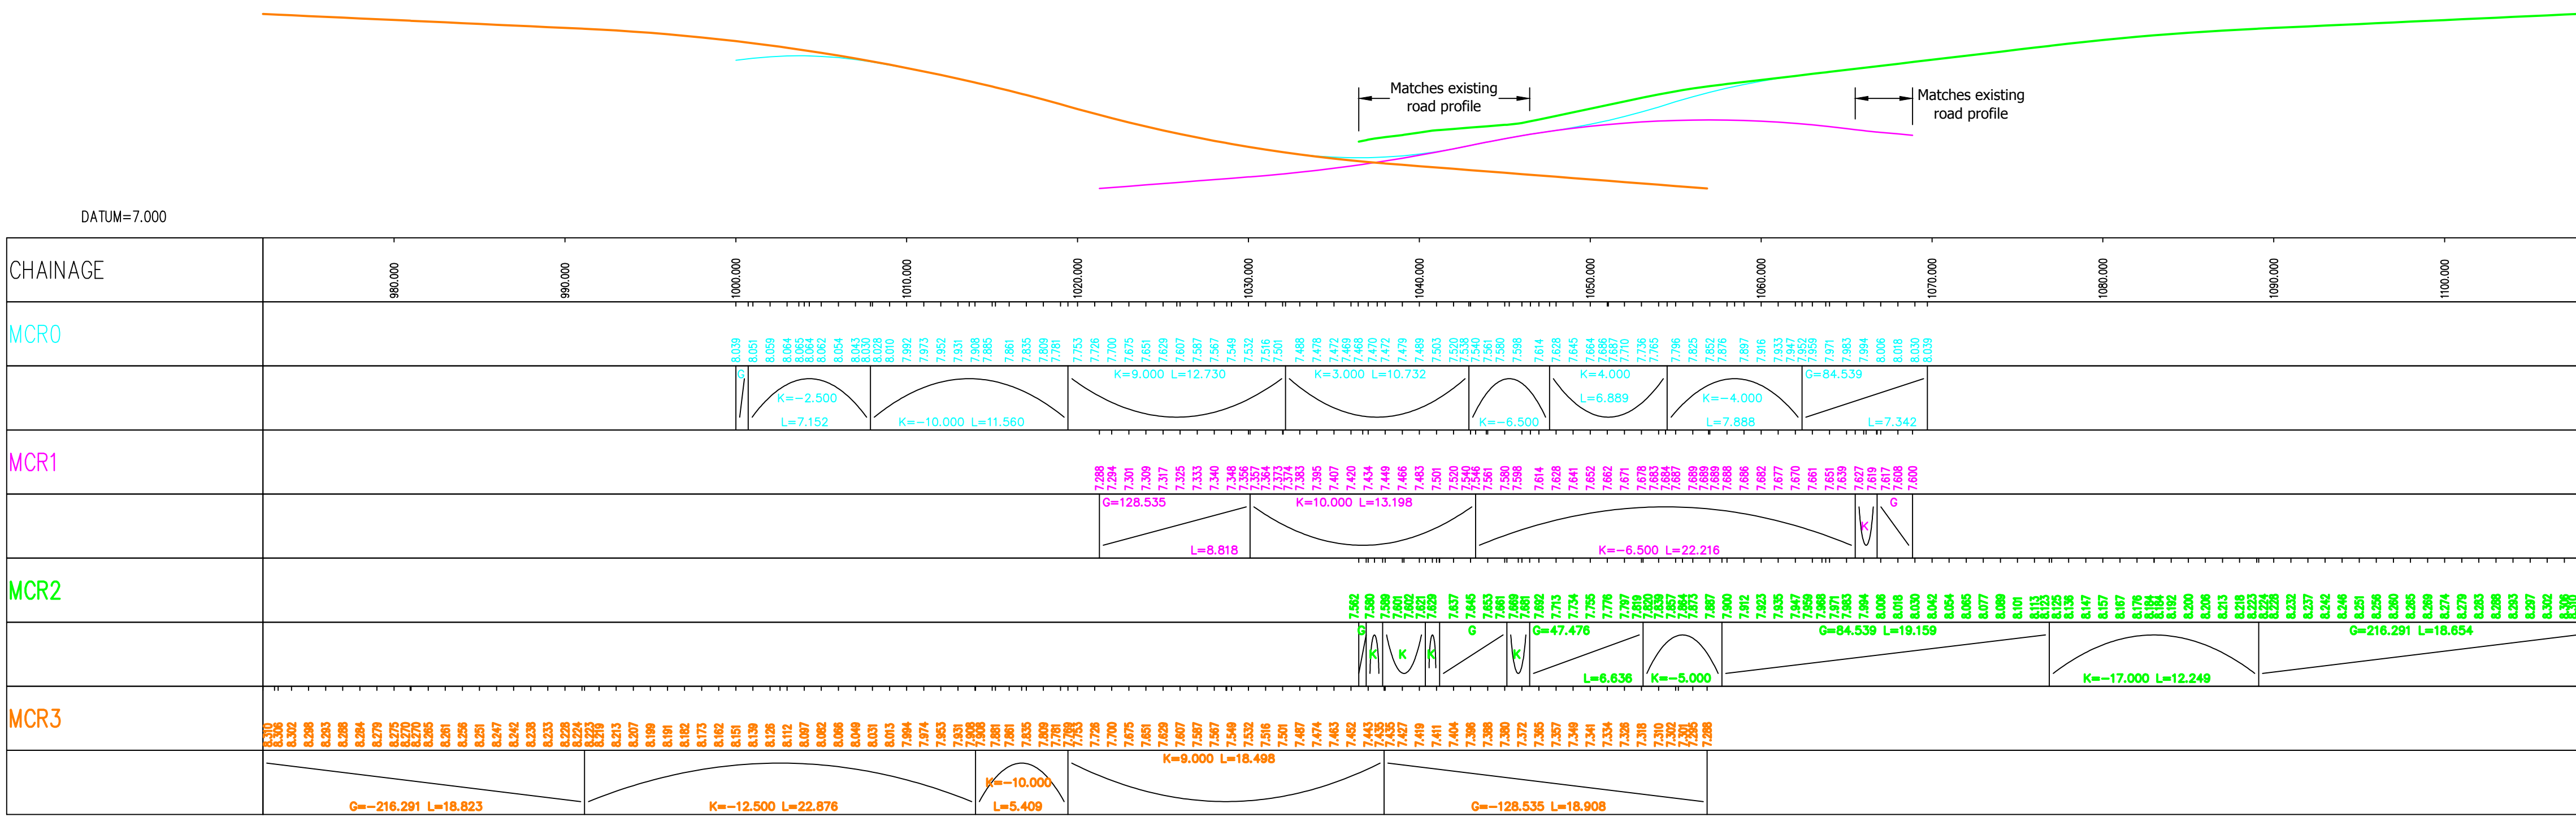

Stockdale Crown Line Longitudinal Section
Scale H=1:250; V=1:25

© Mayer Brown Limited Copyright. This drawing, information and data recorded in this document ("The Information") is the property of Mayer Brown. This document and the information are made for the use of the authorized recipient and this document may not be used, copied or reproduced in whole or part for any purpose other than which it was supplied by Mayer Brown. Mayer Brown makes no representation, undertaking or duty and accepts no responsibility to any third party who may rely on or use the document or the information.

A0 ORIGINAL

PLAN KEY

- EXISTING KERB LINE
- PROPOSED KERB/EDGING LINE
- PROPOSED DROPPED KERB

- NOTES
- School site layout has been taken from WSCC drawing 507344_101 received November 2010.
 - Tree information has been taken from WYG drawing A089072-LEI-N-TCP-01-16 Rev A (Tree Constraints Plan) received 25/06/15.
 - Topo survey has been taken from MB drawing IR.PHLITTLE.2.21 Rev A received 23/01/15.
 - For cross sections refer to drawings PHF-MB-S278-GF-DR-D-231 and PHF-MB-S278-GF-DR-D-232.

FOR CONSTRUCTION

P6	Noise barrier updated. (C39)	SL	04/09/2019
P5	Limit of works and highway boundary amended on footpath link to Highdown Drive. (P8)	AB	29/10/2018
P4	Layout plan updated following comments from WSCC dated 09/03/2018 & 03/03/2018. (C39)	AB	01/06/2018
P3	3D layout information updated following planning approval. (C39)	AB	15/01/2018
P2	Roundabout levels updated following comments from WSCC. (C39)	AB	25/07/2017

rev.	amendment	checked	date
------	-----------	---------	------

m3
mayer brown

Mayer Brown Limited
Lion House, Oriental Road, Woking, Surrey GU22 8AR
Telephone 01483 750 558 Fax 01483 750 437
wokingoffice@mayerbrown.co.uk www.mayerbrown.co.uk

Client	PERSIMMON HOMES THAMES VALLEY
Project	NORTH LITTLEHAMPTON PHASE 2 SOUTHERN BYPASS WORKS
Scale AS SHOWN	drawn by OJN checked by AB
Date	JULY 2016 cad file 230-P6.DWG
Title	PROPOSED S278 HIGHWAY WORKS STOCKDALE CROWN LINE DESIGN (FITZALAN LINK)
Drawing number	PHF-MB-S278-GF-DR-D-230
rev.	P6